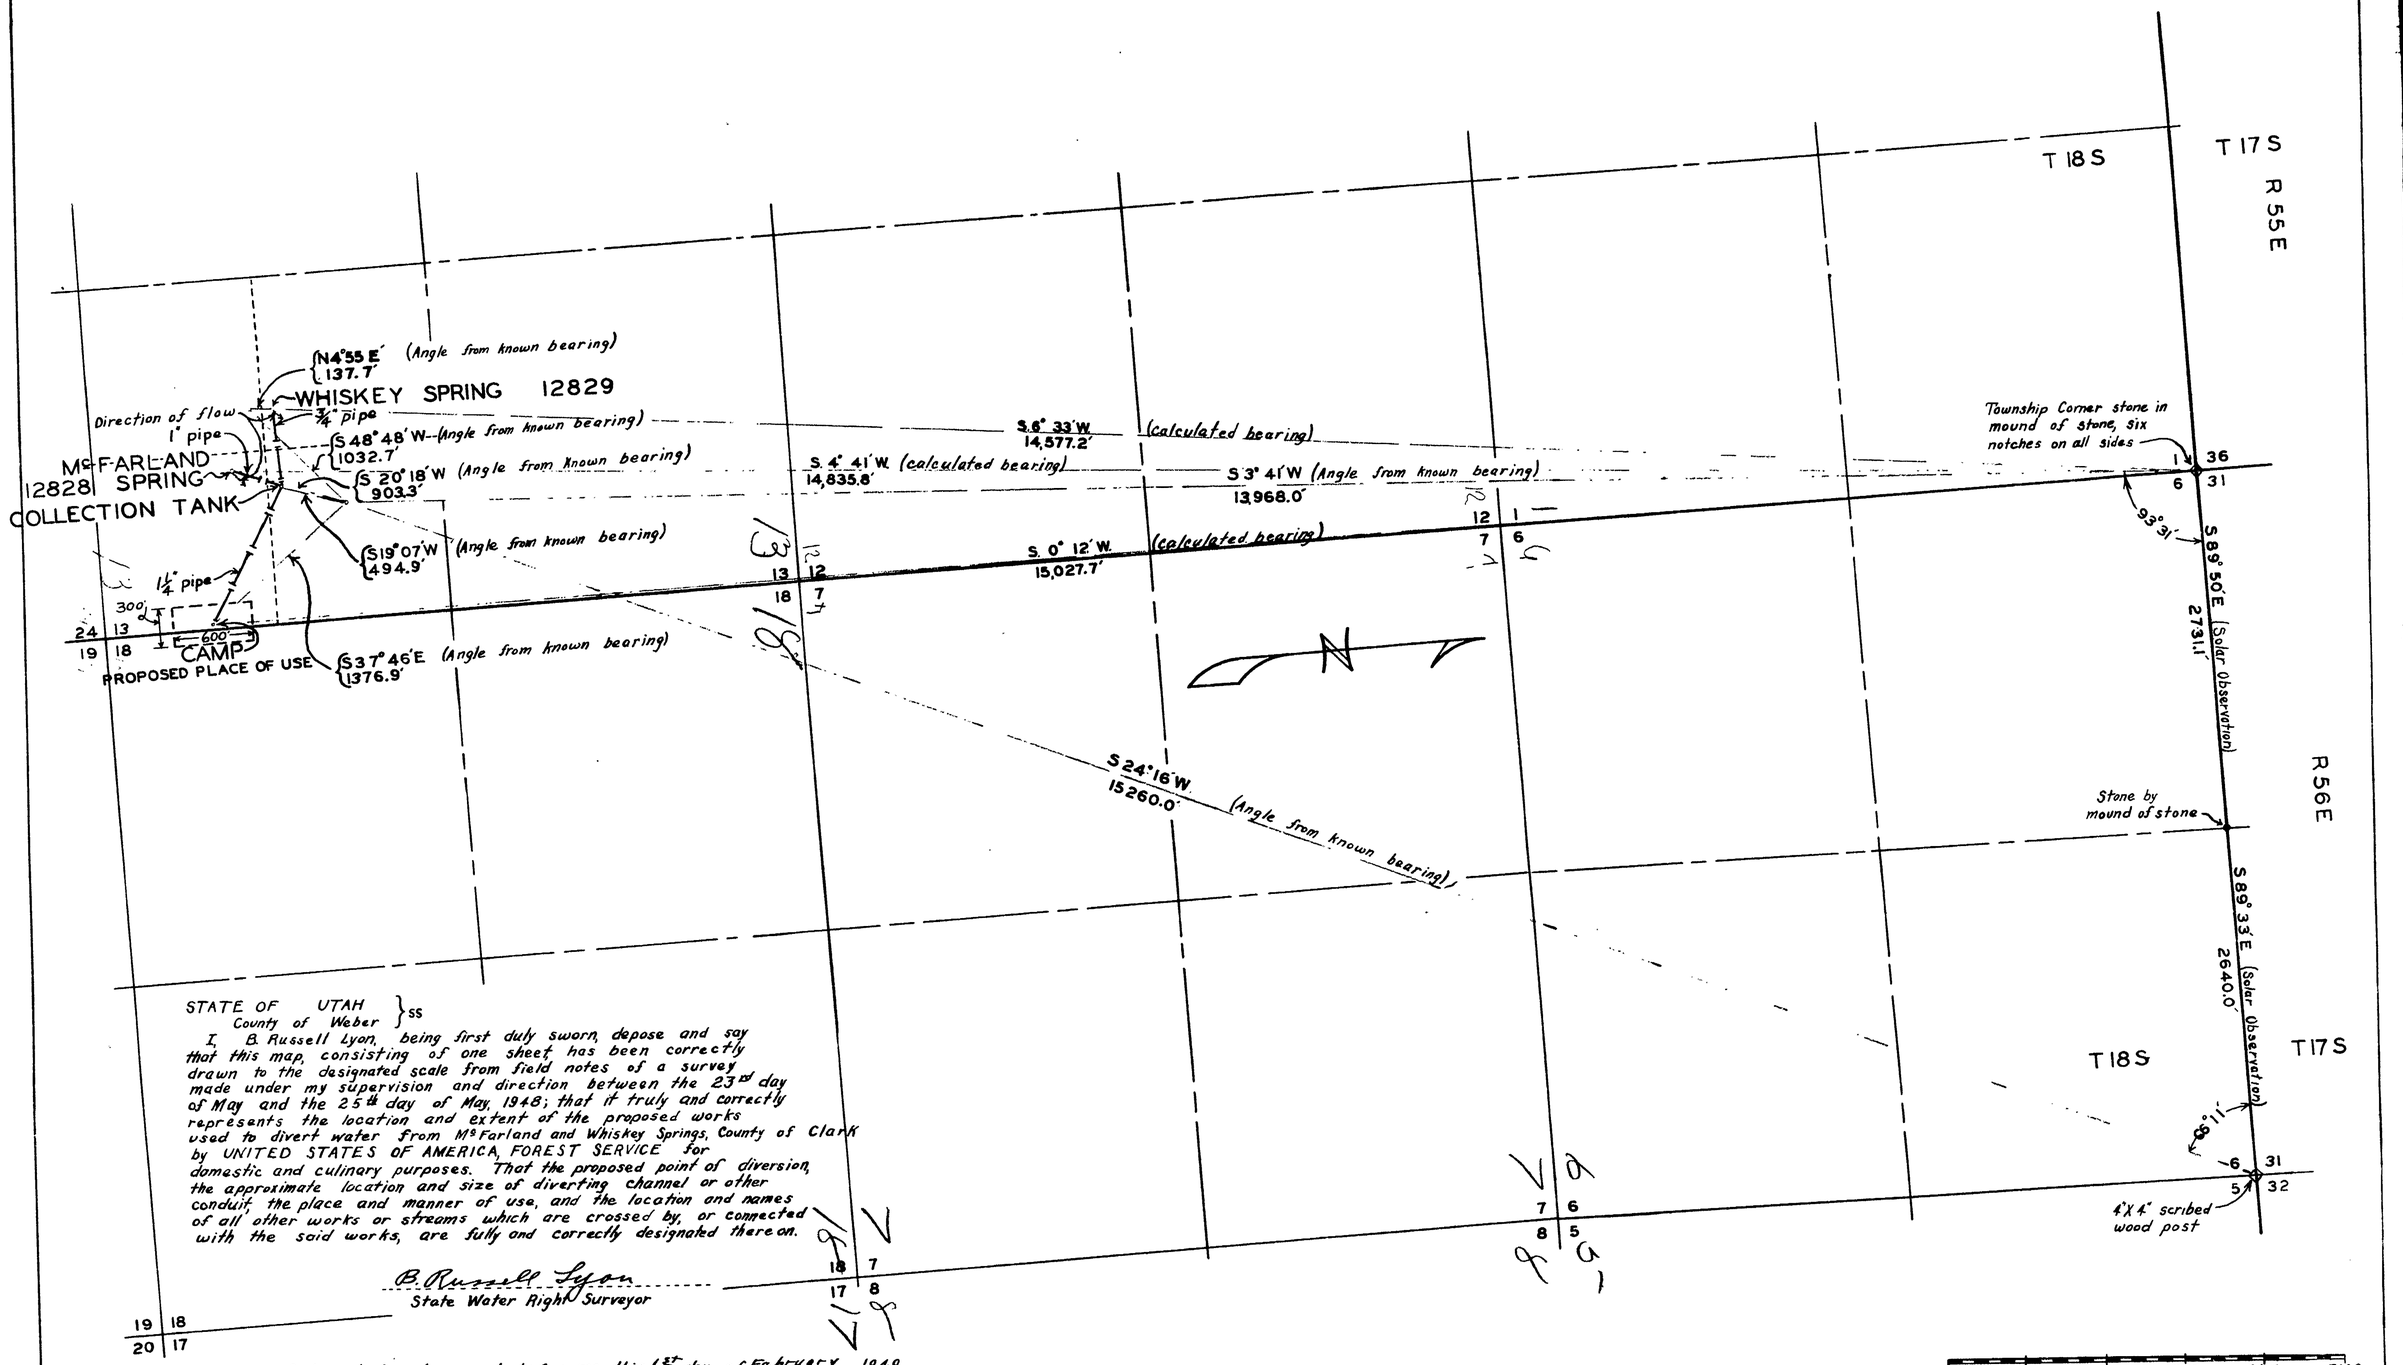

STATE OF UTAH }ss
County of Weber

I, B. Russell Lyon, being first duly sworn, depose and say that this map, consisting of one sheet has been correctly drawn to the designated scale from field notes of a survey made under my supervision and direction between the 23rd day of May and the 25th day of May, 1948; that it truly and correctly represents the location and extent of the proposed works used to divert water from McFarland and Whiskey Springs, County of Clark by UNITED STATES OF AMERICA, FOREST SERVICE for domestic and culinary purposes. That the proposed point of diversion, the approximate location and size of diverting channel or other conduit, the place and manner of use, and the location and names of all other works or streams which are crossed by, or connected with the said works, are fully and correctly designated thereon.

B. Russell Lyon
State Water Right Surveyor

Subscribed and sworn to before me this 1st day of February 1949.

Myrna L. Thomas
Notary Public in and for Weber County, Utah

12828 Certificate No 4411 Nov. 26, 1956
12827

12829 4412 Nov. 26, 1956

FILED
February 7, 1949
STATE ENGINEER'S OFFICE

MAP

TO ACCOMPANY APPLICATIONS TO APPROPRIATE WATER FOR DOMESTIC USE FROM McFARLAND AND WHISKEY SPRINGS

UNITED STATES OF AMERICA
FOREST SERVICE

DRAWN - JEW
TRACED - JEW

SCALE 1" = 600'
DATE - 1-27-49

12828–12829