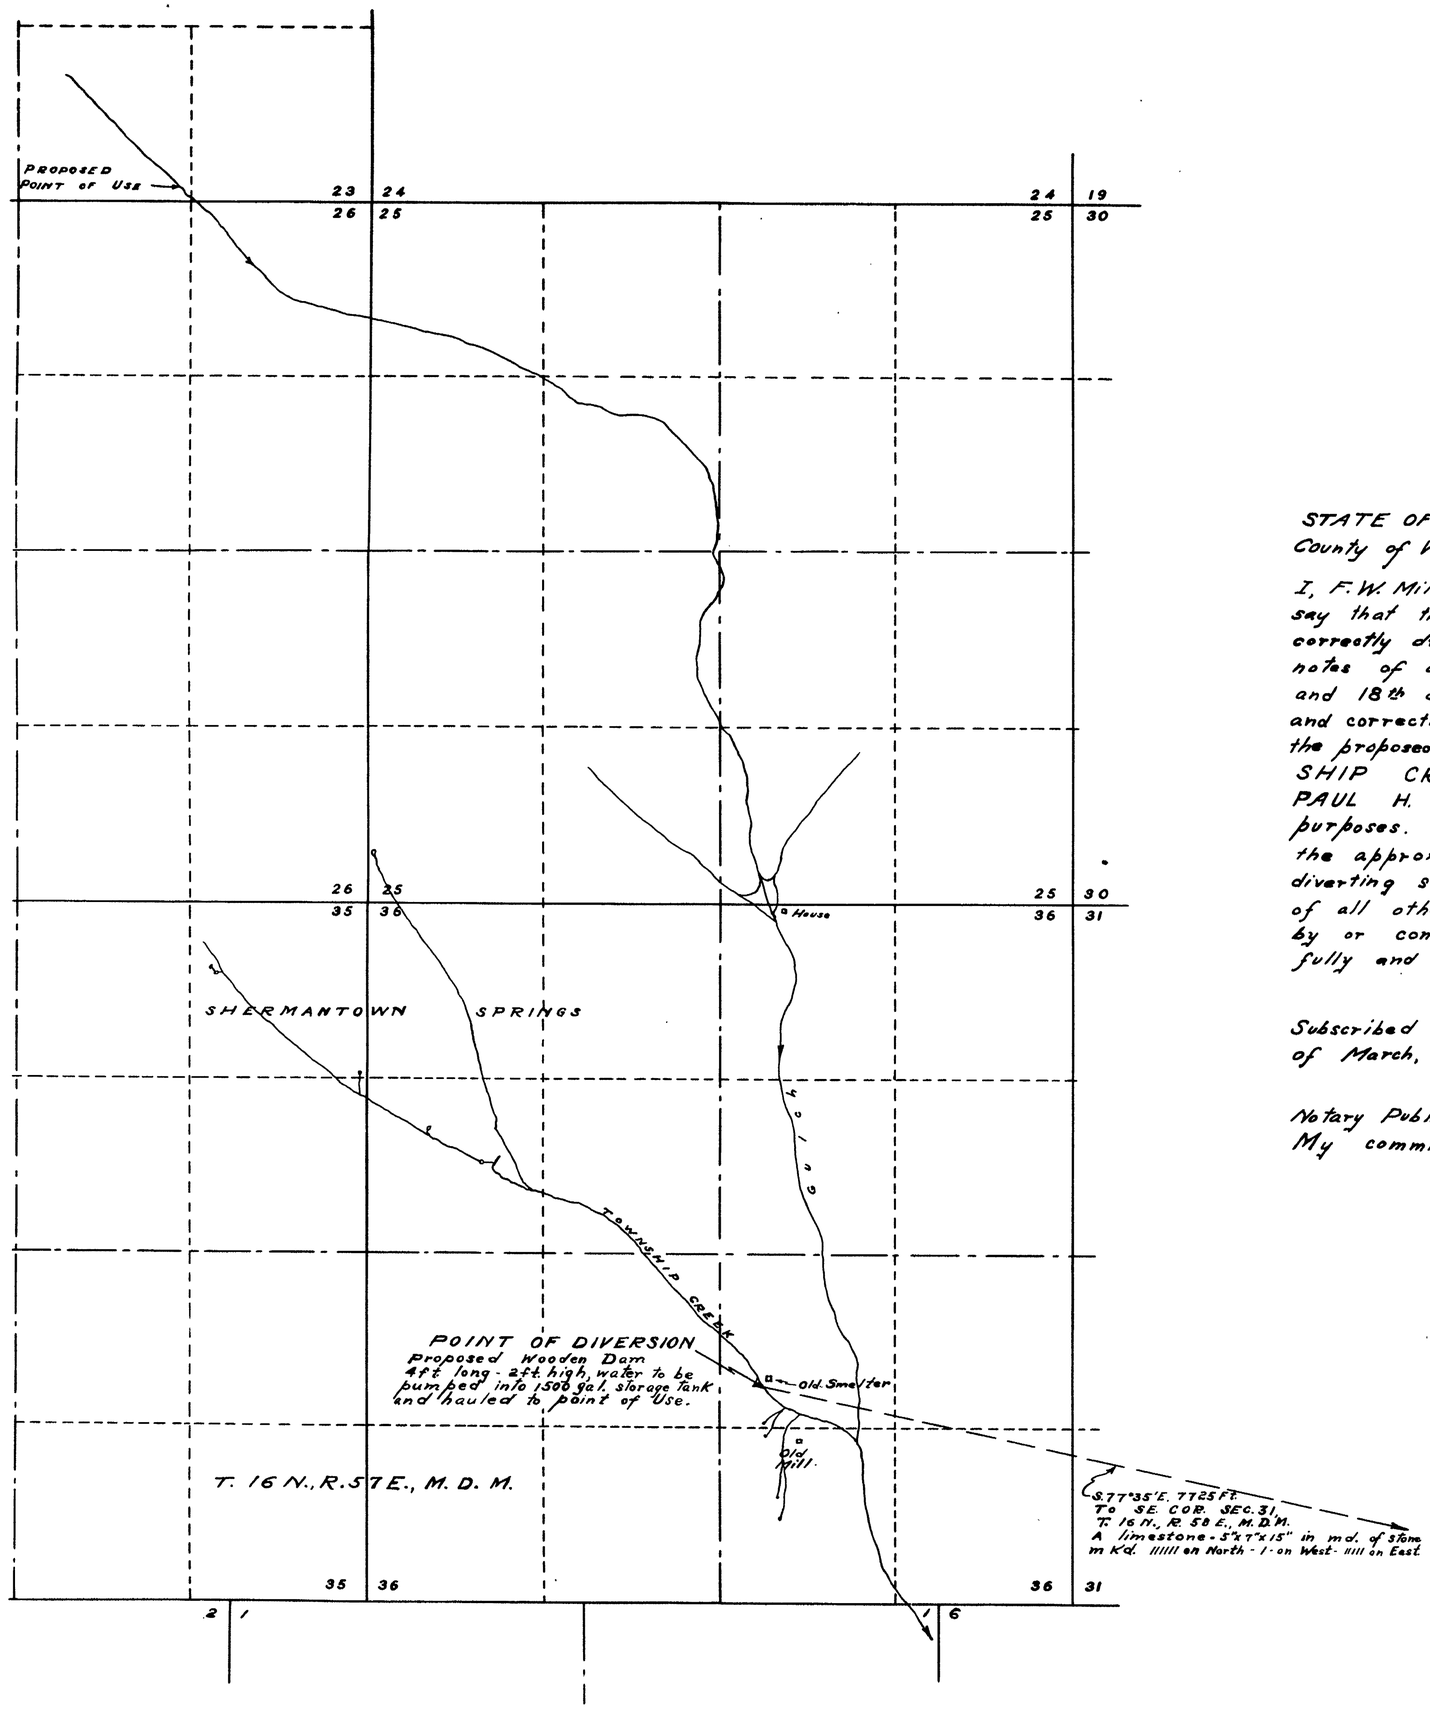

STATE OF NEVADA }
County of White Pine } ss.

I, F. W. Millard, being first duly sworn, depose and say that this map consisting of one sheet, has been correctly drawn to the designated scale from field notes of a survey made by me between the 16 th. and 18th days of November 1926; that it truly and correctly represents the location and extent of the proposed works used to divert water from TOWNSHIP CREEK in White Pine County by PAUL H. FLOYD for milling and domestic purposes. That the proposed point of diversion, the approximate size and capacity of the diverting structure, and the location and names of all other works or streams which are crossed by or connected with the said works, are fully and correctly designated hereon.

F. W. Millard
State Water Right Surveyor

Subscribed and sworn to before me this ?? day of March, 1949

Notary Public in and for White Pine County, Nevada
My commission expires

0 500 1000 2000 3000
SCALE 1-IN. = 600 FT.

FILED
April 2, 1949
STATE ENGINEER

OFFICE STATE ENGINEER

MAP TO ACCOMPANY APPLICATION
TO APPROPRIATE WATER
FOR MILLING & DOMESTIC PURPOSES
BY PAUL H. FLOYD
FROM TOWNSHIP CREEK
SURVEYED BY
F. W. MILLARD & SON
ELY - NEVADA
Dated 3/16/49

12847