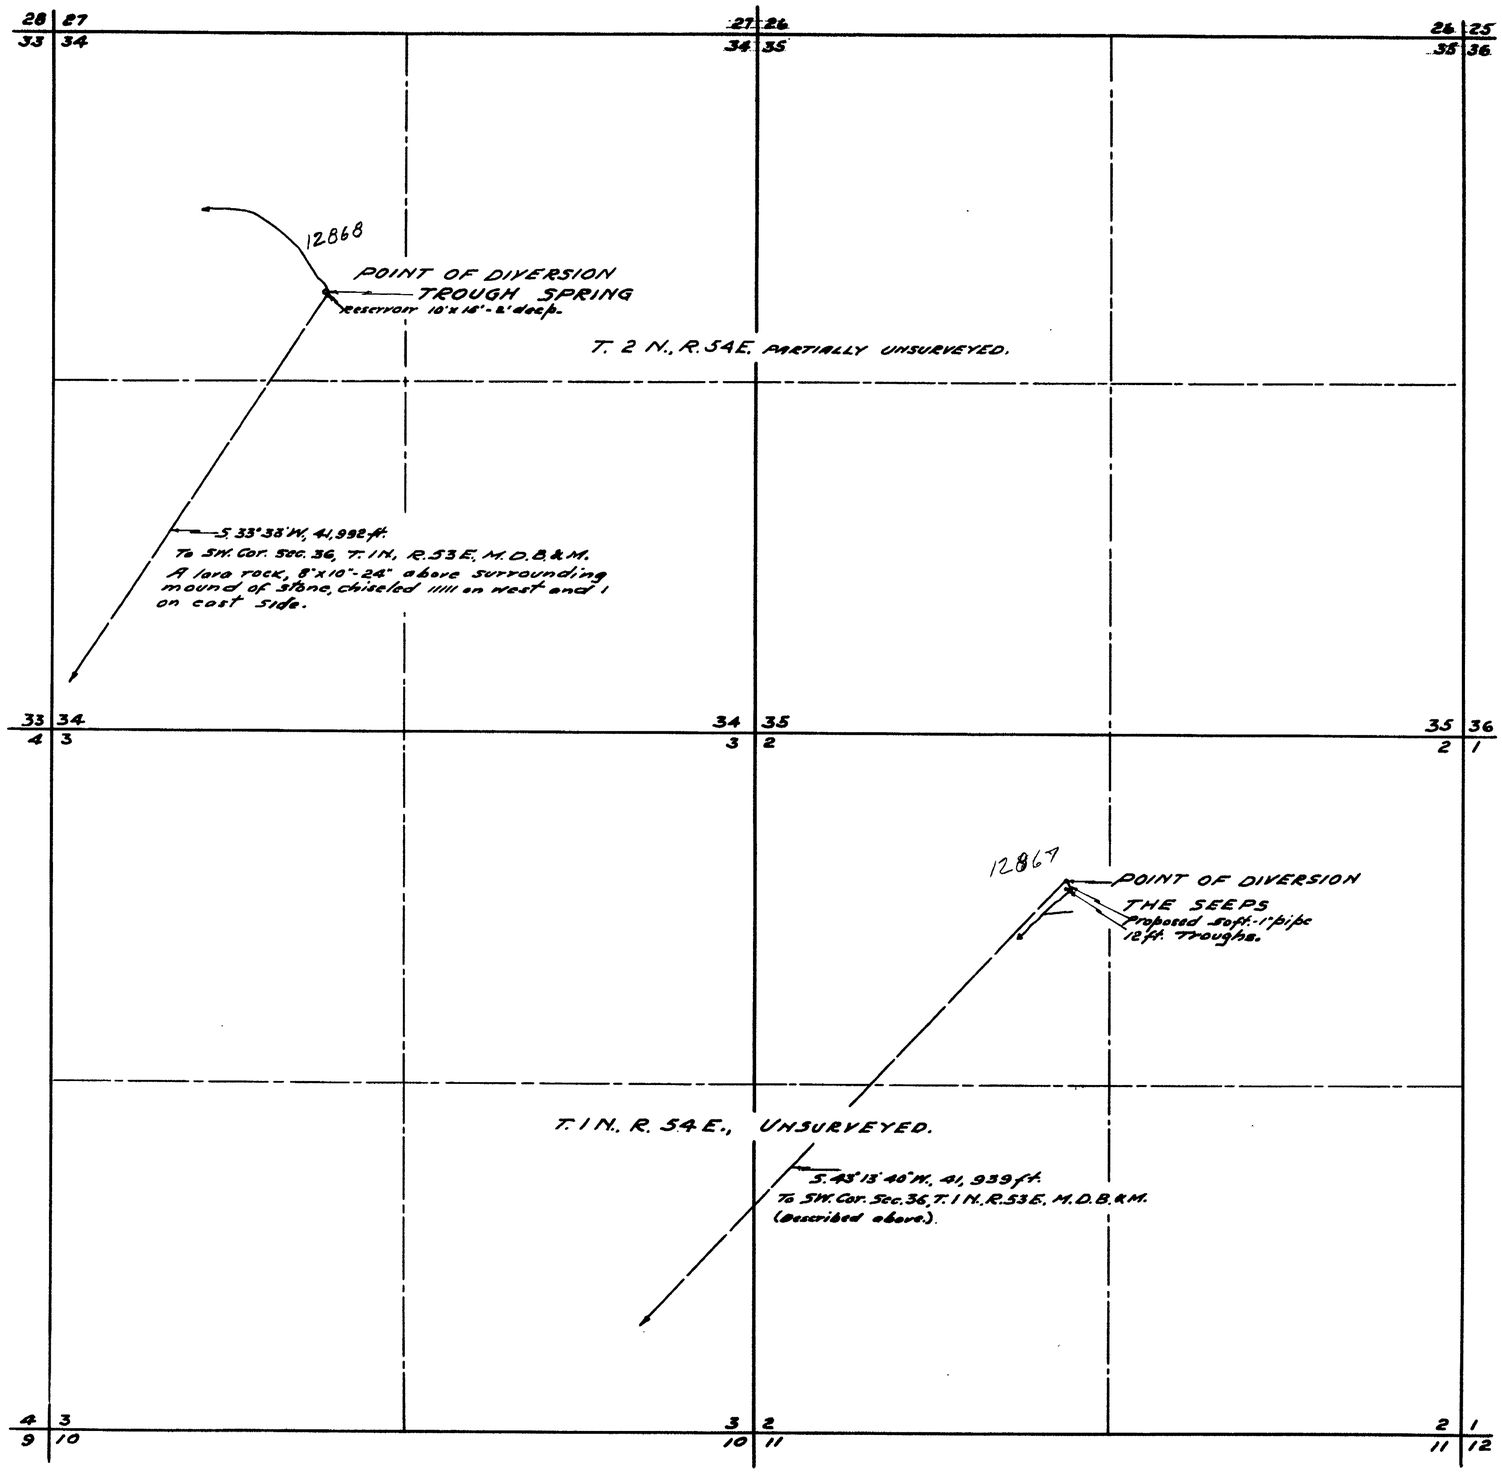

STATE OF NEVADA
County of White Pine } ss.

I, Robert W. Millard, being first duly sworn, depose and say that this map, consisting of one sheet, has been correctly drawn to the designated scale from field notes of a survey made by me between the 17th and 20th days of April, 1949; that it truly and correctly represents the location and extent of the proposed works used to divert water from TROUGH SPRING and THE SEEPS, in NYE COUNTY by HOWARD N. SHARP for stockwatering purposes.

That the proposed points of diversion, the approximate location and size of the diverting channels or other conduits, the place and manner of use, and the location and names of all other works or streams which are crossed by or connected with the said works, are fully and correctly designated thereon.

Robert W. Millard
State Water Right Surveyor.

Subscribed and sworn to before me this 25th. day of May, 1949.

F. W. Millard
Notary Public in and for White Pine County, Nevada.
My Commission expires December 22, 1949.

0' 500' 1000' 2000'
SCALE 1 IN. = 600 FT.

Permit No. 12867 - Cert. No. 4255
Permit No. 12868
Certificate No. issued Dec 1, 1955

FILED
MAY 31, 1949
STATE ENGINEER'S OFFICE

MAP TO ACCOMPANY APPLICATIONS TO APPROPRIATE WATER
FOR STOCKWATERING
BY HOWARD N. SHARP
FROM TROUGH SPRING
AND THE SEEPS.
SURVEYED APRIL 17-19-1949.
BY-
F. W. MILLARD & SON.
ELY, NEVADA.

12867–12868