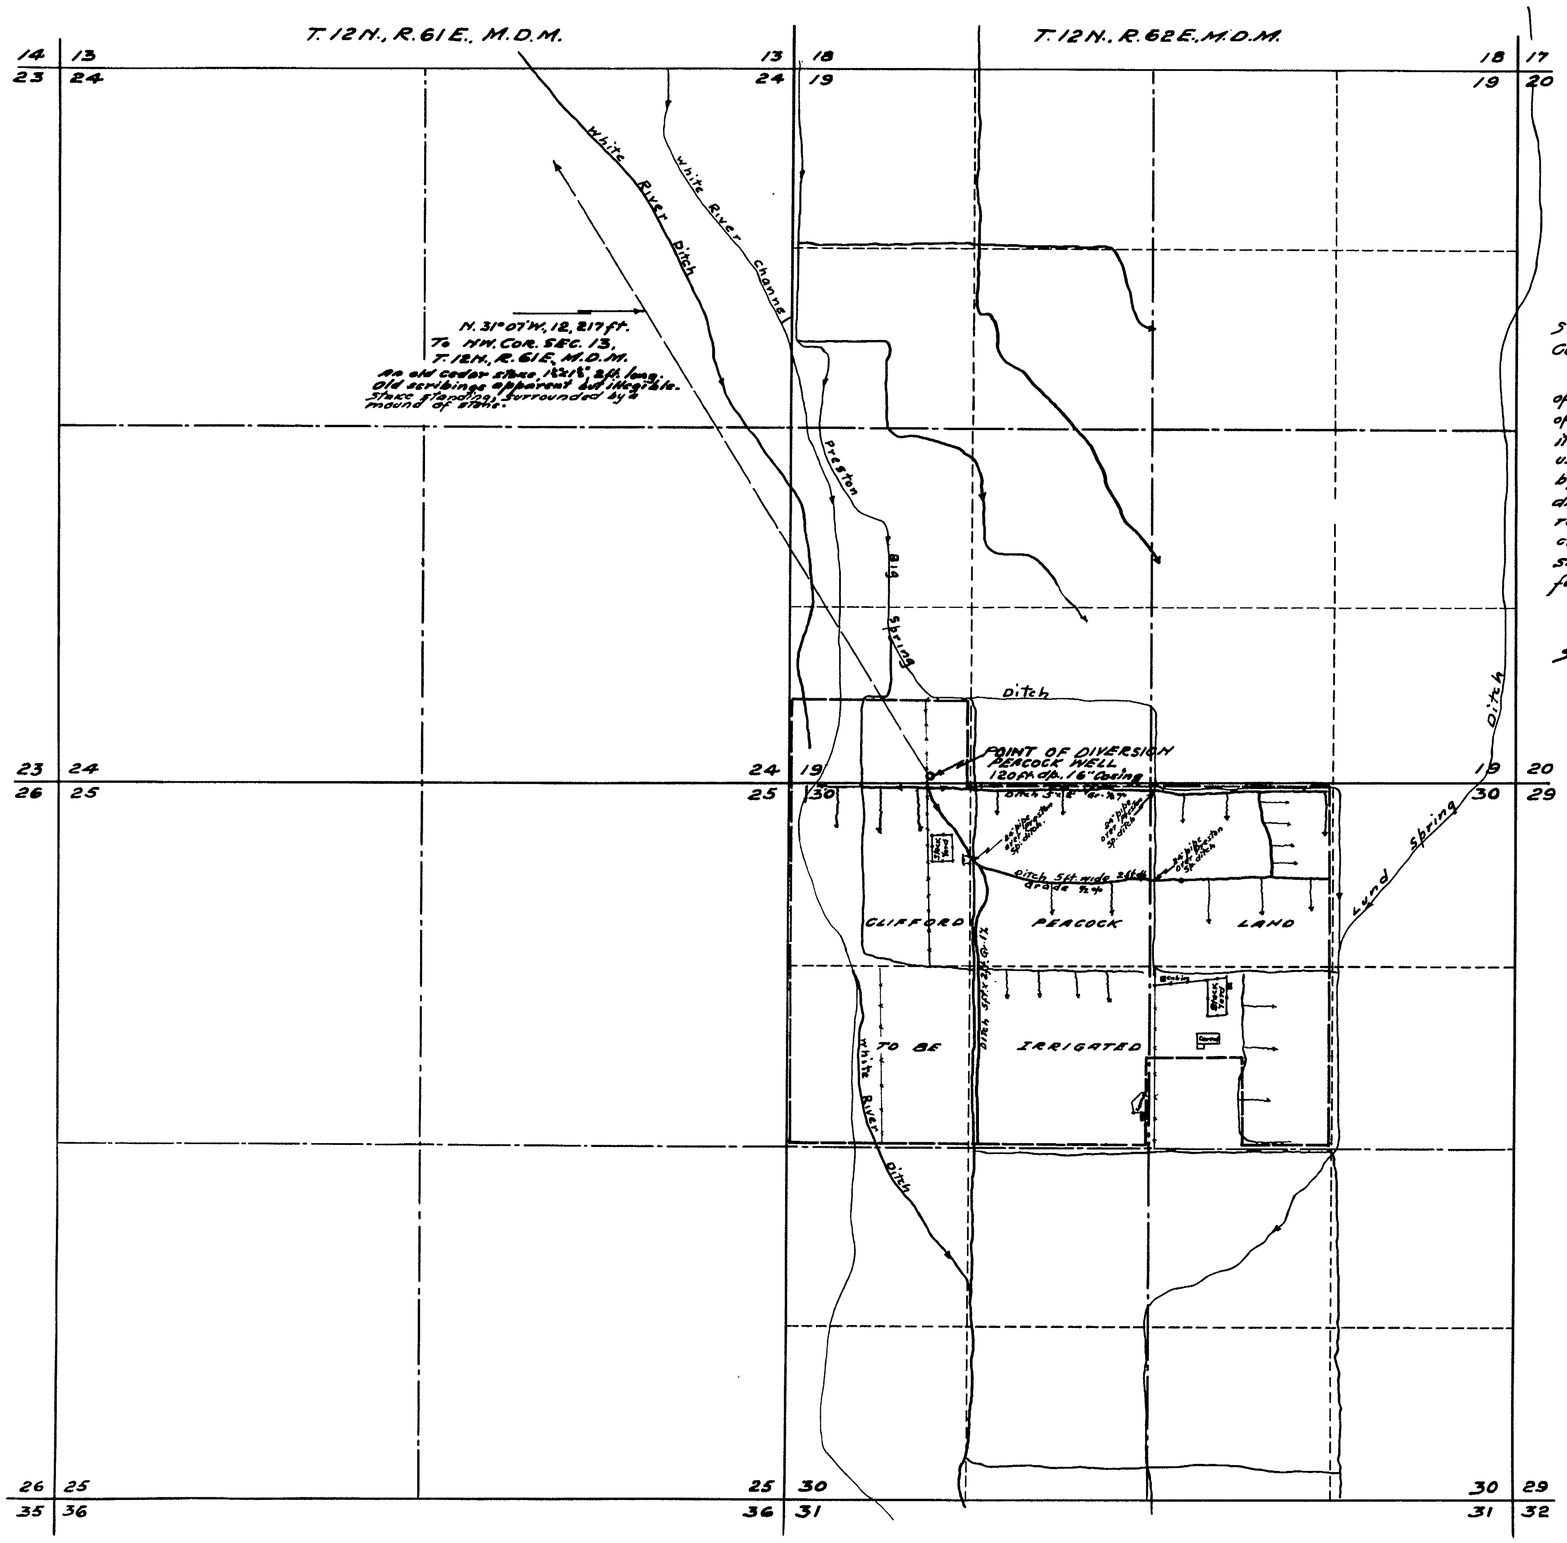

STATE OF NEVADA }
County of White Pine } ss.

I, Robert W. Millard, being first duly sworn, depose and say that this map consisting of one sheet, has been correctly drawn to the designated scale from field notes of a survey made by me between the 15th and 17th days of April, 1949; that it truly and correctly represents the proposed location and extent of the works used to divert water from UNDERGROUND SOURCE in WHITE PINE COUNTY by CLIFFORD PEACOCK for irrigation purposes. That the proposed point of diversion, the approximate location and size of the diverting channel, all reservoirs or basins, the location and names of all other works which will cross or connect with the proposed works and the boundary of all lands showing by 40 acre subdivisions the areas proposed to be irrigated, are fully and correctly designated thereon.

Robert W. Millard
State Water Right Surveyor.

Subscribed and sworn to before me this 23rd. day of April, 1949.

Ter Millard
Notary Public in and for White Pine County, Nevada.
My commission expires Dec. 22, 1949.

0' 500' 1000' 2000'
SCALE 1-IN. = 600 FT.

FILED
April 27, 1948

MAP
TO ACCOMPANY APPLICATION
TO APPROPRIATE WATER FOR
IRRIGATION
BY CLIFFORD PEACOCK
FROM UNDERGROUND SOURCE

SURVEYED APRIL 16, 1949.
BY - F. W. MILLARD & SON
ELY, NEVADA.

12883