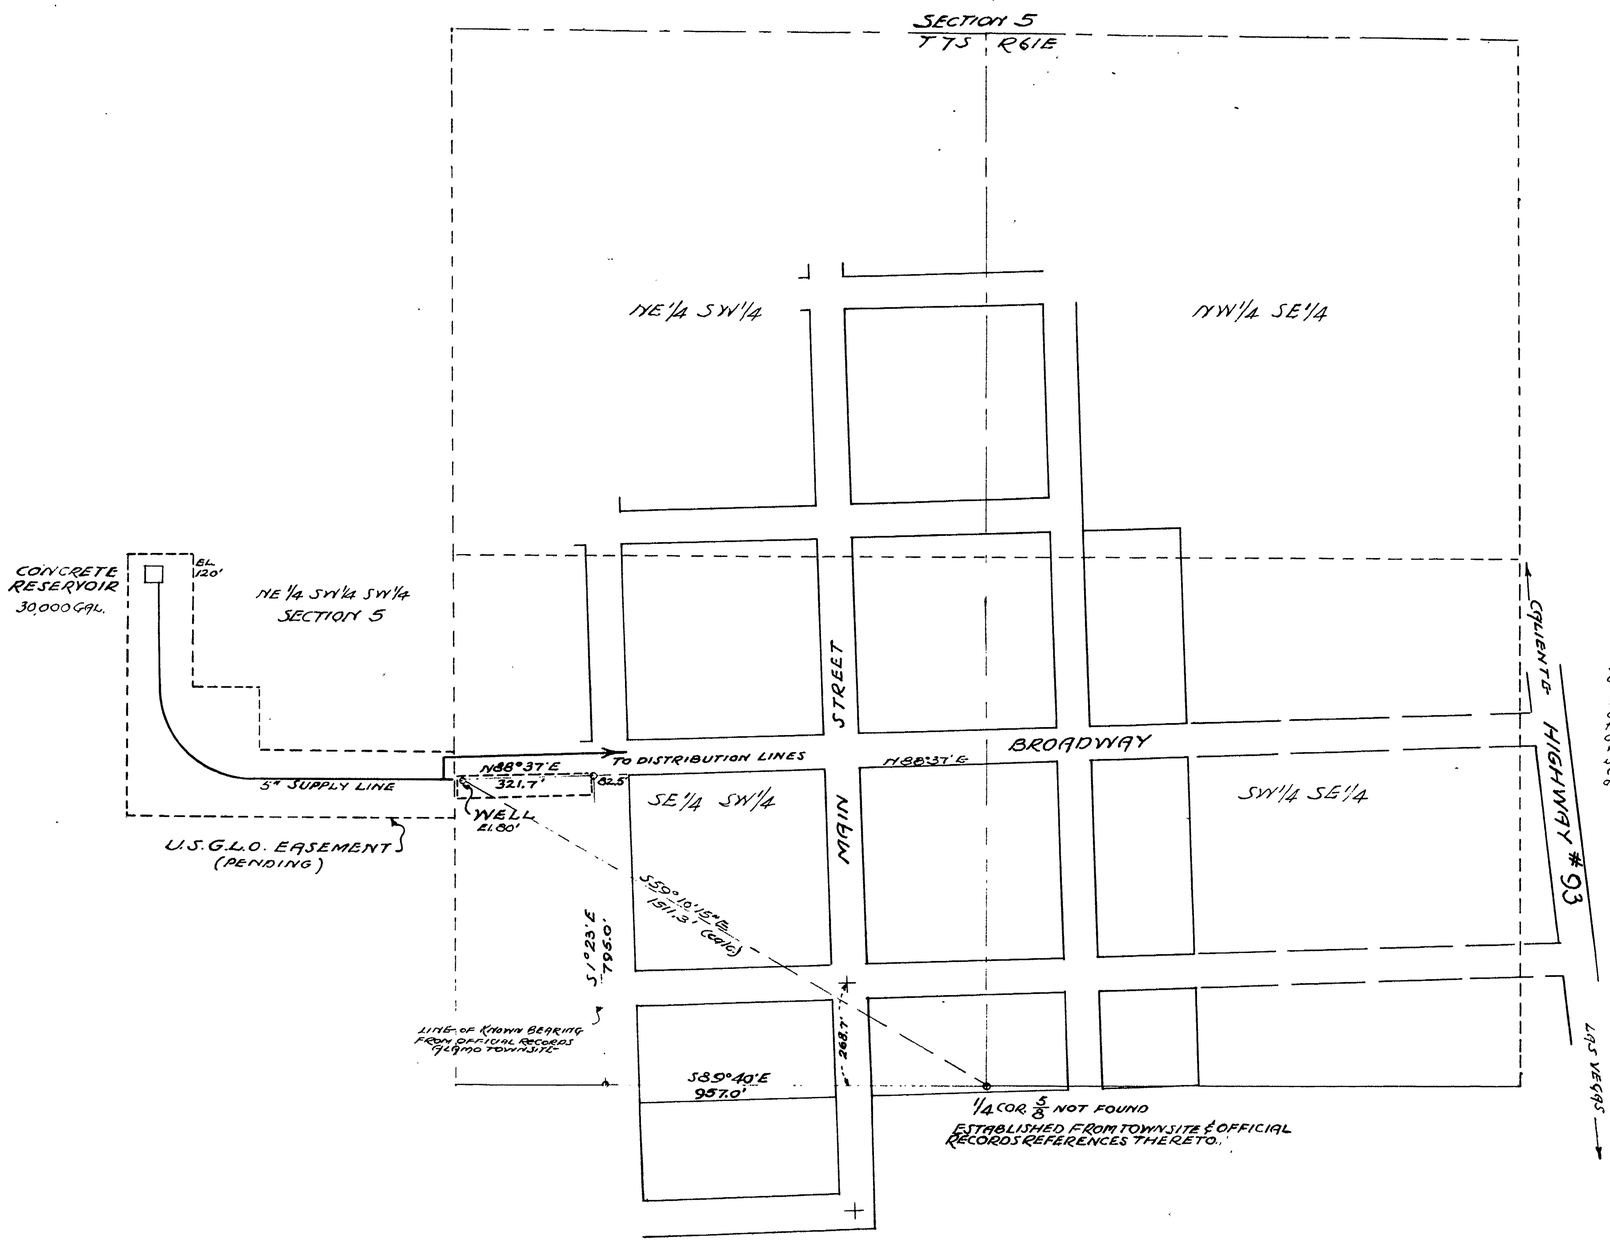

ALAMO TOWNSITE

FROM PLAT A - OFFICIAL RECORDS LINCOLN CO., NEVADA

W 1/2 SE 1/4 & E 1/2 SW 1/4, SEC. 5, T7S, R61E, M.D.B&M.

AFFIDAVIT

STATE OF CALIFORNIA } SS
COUNTY OF RIVERSIDE }

I, ROBERT R. REID, being first duly sworn, depose and say that this map, consisting of one sheet, has been correctly drawn to the designated scale from field notes made by me between the 1st day of July and the 30th day of July 1948: that it truly represents the location and extent of the supply works to be used to supply water from a well for farmstead and domestic users in ALAMO, LINCOLN COUNTY, NEV., by the ALAMO FARMSTEAD WATER ASSN. That the well and it's orientation with respect to storage and distribution facilities are fully and correctly designated thereon.

Robert R. Reid
STATE WATER RIGHT SURVEYOR (#224)

Subscribed & sworn before me this 25th day of May, 1949

Betty Riordan
NOTARY PUBLIC in and for RIVERSIDE COUNTY, CALIF.
My Commission Expires May 17, 1952

2398

Certificate No. [illegible] Issued [illegible]

200 0 400 800
SCALE IN FEET

FILED
JUNE 27, 1949
STATE ENGINEER'S OFFICE

MAP
TO ACCOMPANY APPLICATION
TO APPROPRIATE WATER FOR DOMESTIC PURPOSES
FROM WELL IN NW 1/4 SE 1/4 SW 1/4 SECTION 5
T7S, R61E, M.D.B&M
ALAMO FARMSTEAD WATER ASSN.
LINCOLN COUNTY, NEVADA

Field Wk by	R.R.R.	7/48	SCALE: 1" = 200'
Drawn by	R.R.R.	5/49	SHEET 1 OF ONE SHEETS

12898