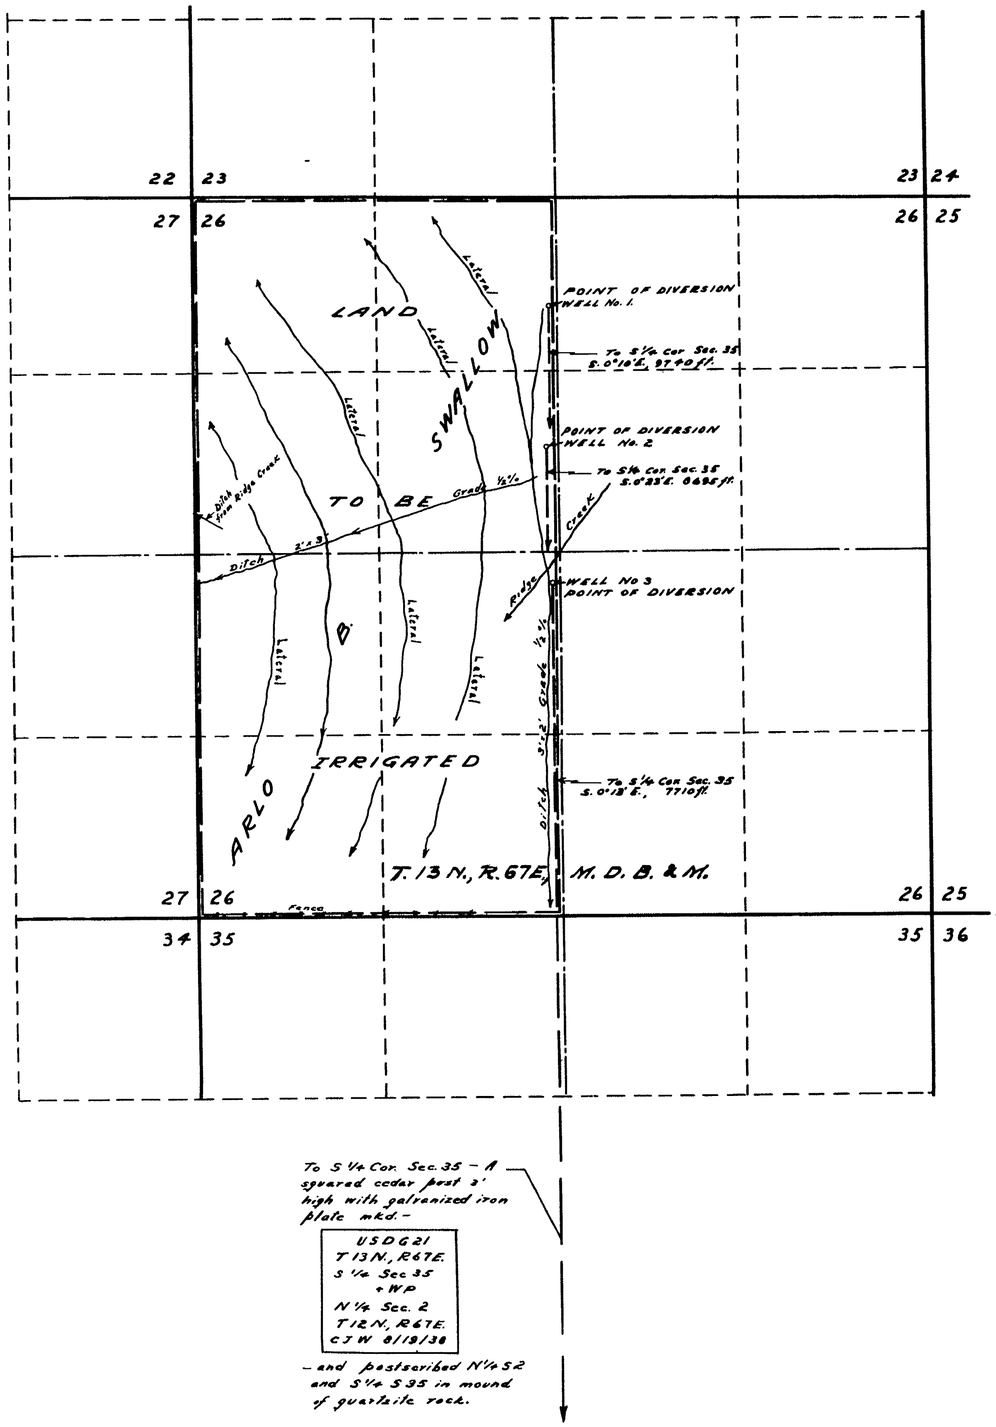

To S ¼ Cor. Sec. 35 – A squared cedar post 2' high with galvanized iron plate mkd. –

USDG21
T 13 N, R 67 E.
S ¼ Sec 35
+ WP
N ¼ Sec. 2
T 12 N, R 67 E.
C J W 8/19/38

– and postscribed N ¼ S2 and S ¼ S 35 in mound of quartzite rock.

STATE OF NEVADA }
County of White Pine } ss.

I, Robert W. Millard, being first duly sworn, depose and say that this map, consisting of one sheet, has been correctly drawn to the designated scale from field notes of a survey made by me between the 9th and 14th days of June, 1949; that it truly and correctly represents the proposed location and extent of the works used to divert water from UNDERGROUND SOURCES in WHITE PINE COUNTY by ARLO B. SWALLOW for irrigation purposes. That the proposed points of diversion, the approximate location and size of the diverting channels, all reservoirs or basins, the location and names of all other works which will cross or connect with the proposed works, and the boundary of all lands, showing by 40-acre subdivisions the areas proposed to be irrigated, are fully and correctly designated thereon.

R. W. Millard
State Water Right Surveyor

Subscribed and sworn to before me this 30th day of June, 1949.

Notary Public in and for White Pine County, Nevada.
My Commission expires December 23, 1949.

0' 500' 1000' 2000'
SCALE 1-IN. = 600 FT.

SEP 26, 1949

MAP TO ACCOMPANY APPLICATIONS TO APPROPRIATE WATER
FOR IRRIGATION
BY ARLO B. SWALLOW
FROM UNDERGROUND SOURCES
SURVEYED JUNE 10-13-1949
BY F. W. MILLARD & SON
ELY, NEVADA

12899–12900–12901