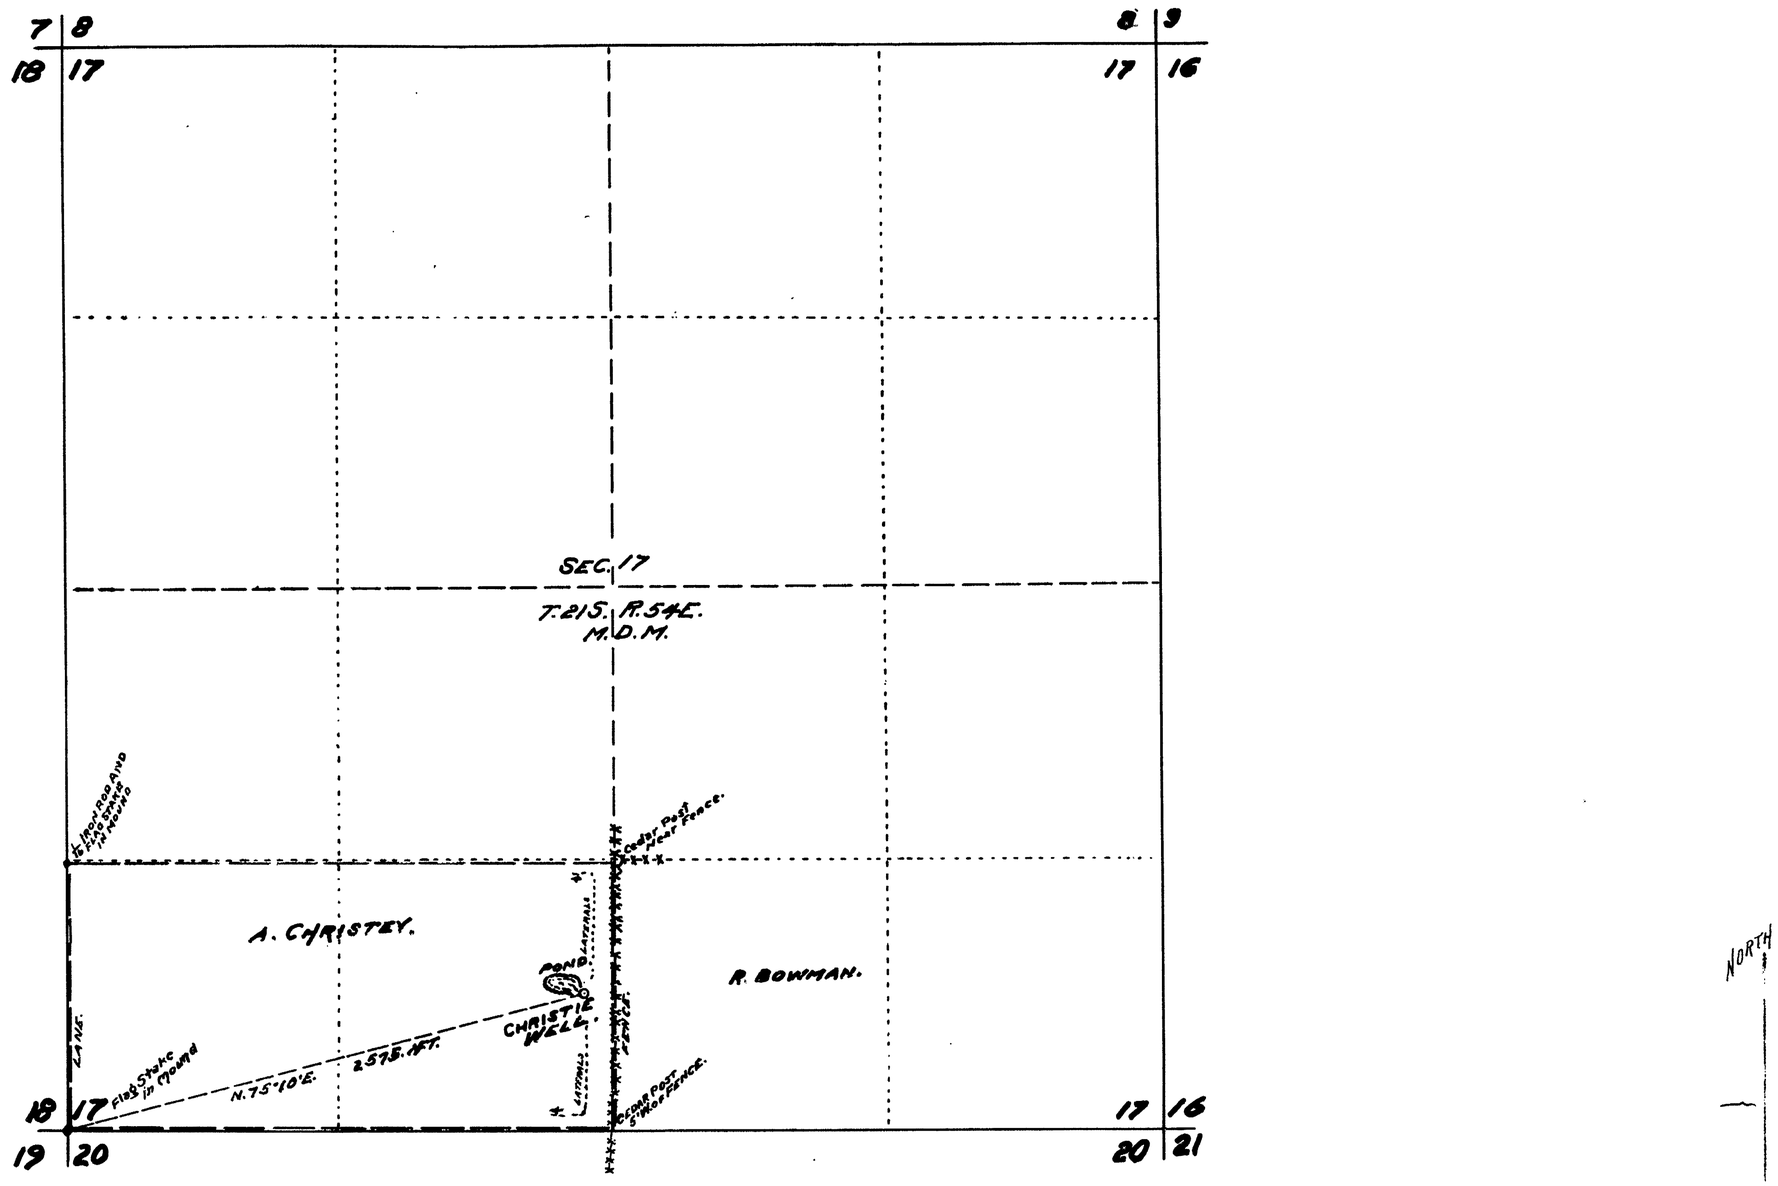

12911

STATE OF NEVADA, } S.S.
COUNTY OF NYE.

I, Charles G. Walker, being first duly sworn, deposed say that this map, has been correctly drawn to the designated scale from field notes of a survey made by me April 17, 1949 that it truly and correctly represents the proposed location and extent of the works used to obtain and divert underground water from an underground source, in Nye County by A.A. Christie for domestic and irrigation purposes. That the proposed point of diversion, all bearings, the location of all other works which will cross or connect with the proposed works, and the boundary of all lands showing by 40 acre subdivisions the areas proposed to be irrigated are fully and correctly designated thereon.

Charles G. Walker
State Water Right Surveyor.

Subscribed and sworn to before me this 18th day of July 1949.

Inez O. Smith
Notary for County of Nye, State of Nevada
My Commission expires Feb. 19, 1952

FILED
JULY 18, 1949
STATE ENGINEER

OFFICE
STATE ENGINEER

0.00 5.00 10.00 15.00

SCALE 1 IN. = 400. FT.

MAP
TO ACCOMPANY APPLICATION TO DRILL
AND APPROPRIATE WATER
FOR DOMESTIC AND IRRIGATION
BY A.A. CHRISTIE
FROM UNDERGROUND WATERS.

12911