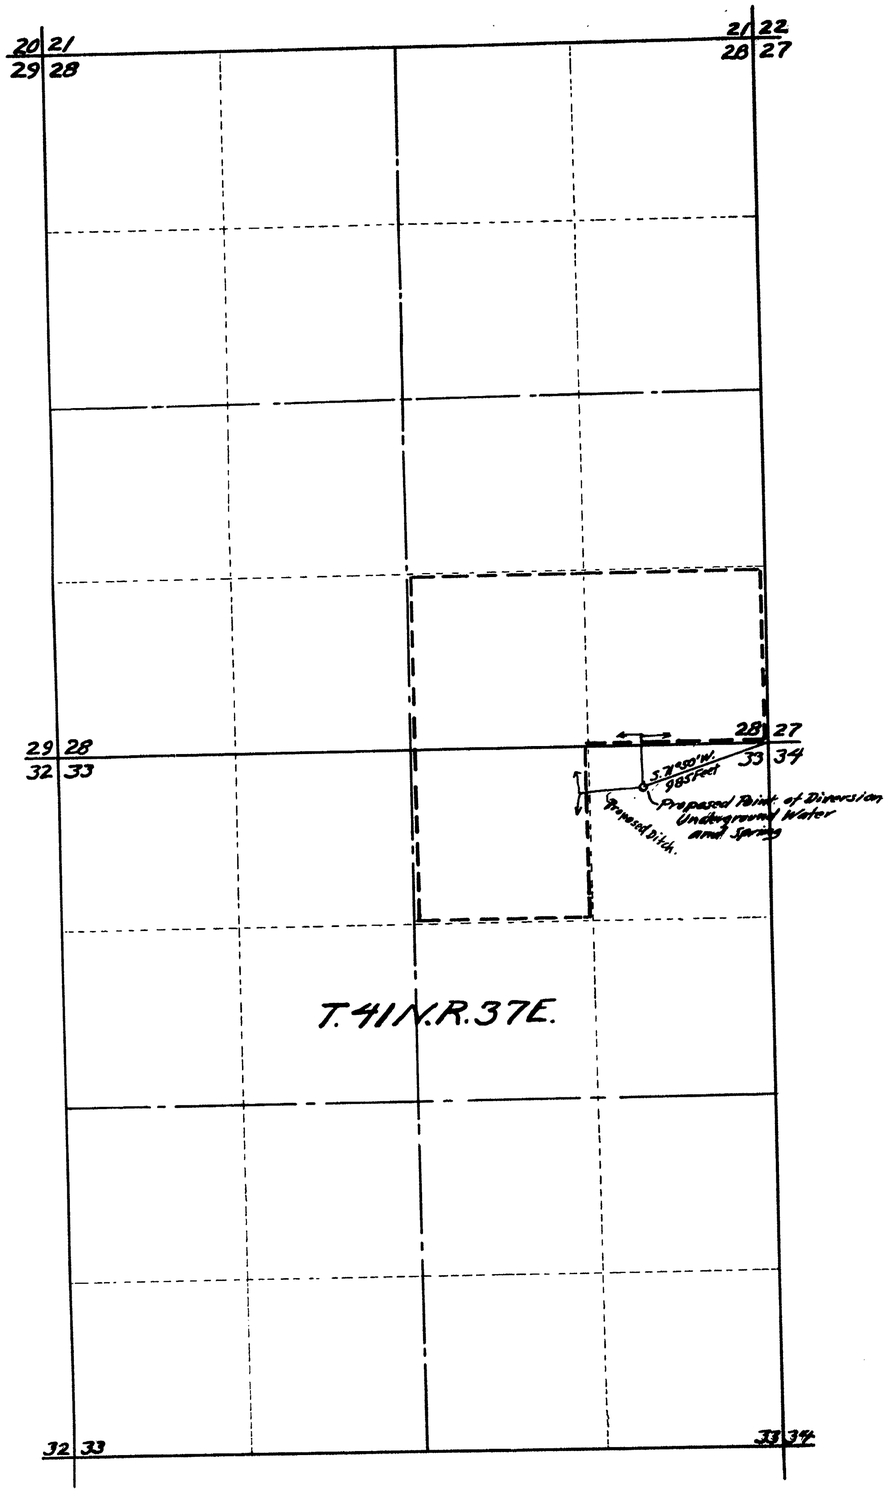

STATE OF NEVADA }ss.
County of Humboldt

I, A. V. Tallman, being first duly sworn, depose and say that this map, consisting of one sheet, has been correctly drawn to the designated scale from field notes of a survey made by me on the 16th day of Oct., 1949; that it truly and correctly represents the proposed location and extent of the works used to divert water from underground sources in Humboldt County, by Jean A. Prentiss for irrigation purposes. That the proposed point of diversion, the approximate location and size of the diverting channel, all reservoirs or basins, the location and names of all other works which will cross or connect with the proposed works and the boundary of all lands, showing by 40 Acre sub-divisions the areas proposed to be irrigated, are fully and correctly designated thereon.

A. V. Tallman
State Water Right Surveyor.

Subscribed and sworn to before me this 25th day of Oct. 1949.

J. F. Schaefer
Notary Public in and for Humboldt County, Nevada.

Scale 1 inch = 600 Ft.

0 1 2 3 5 1000 Feet

FILED
Oct. 27, 1949
STATE ENGINEER'S OFFICE

MAP

To Accompany Application To Appropiate Water For Irrigation Purposes By Jean A. Prentiss From Underground Sources

20178 File Under 12914