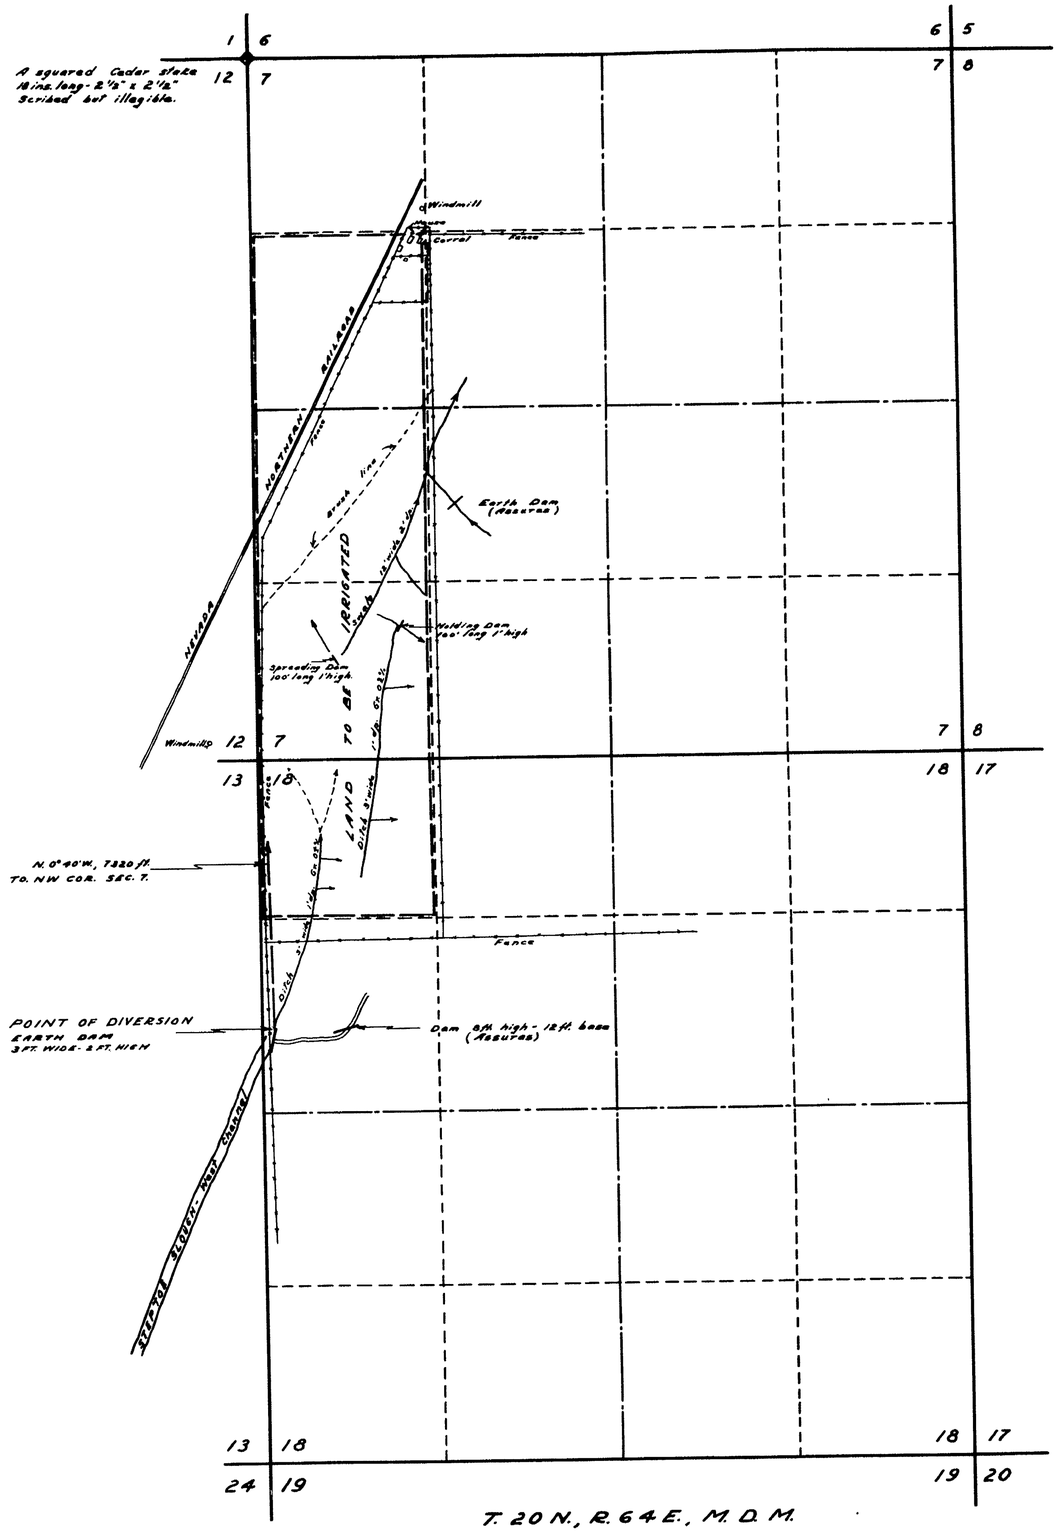

STATE OF NEVADA }
County of White Pine } ss.

I, Robert W. Millard, being first duly sworn, depose and say that this map, consisting of one sheet, has been correctly drawn to the designated scale from field notes of a survey made by me between the 17th and 19th days of July, 1948; that it truly and correctly represents the proposed location and extent of the works used to divert water from STEPTOE SLOUGH in White Pine County by THOMAS THORNAL for irrigation purposes. That the proposed points of diversion, the approximate location and size of the diverting channel, all reservoirs or basins, the location and names of all other works which will cross or connect with the proposed works, and the boundary of all lands showing by 40-acre subdivisions the areas proposed to be irrigated, are fully and correctly designated thereon.

Robt W. Millard
State Water Right Surveyor

Subscribed and sworn to before me on this day of July, 1949.

F. W. Millard
Notary Public in and for White Pine County, Nevada.
My Commission expires December 22, 1949.

0' 500' 1000' 2000'
SCALE 1-IN. = 600 FT.

FILED
Aug. 1, 1949

MAP
TO ACCOMPANY APPLICATION TO APPROPRIATE WATER FOR
IRRIGATION
BY THOMAS THORNAL
FROM STEPTOE SLOUGH
SURVEYED JULY 18, 1948
BY F.W. MILLARD & SON
ELY, NEVADA

12929