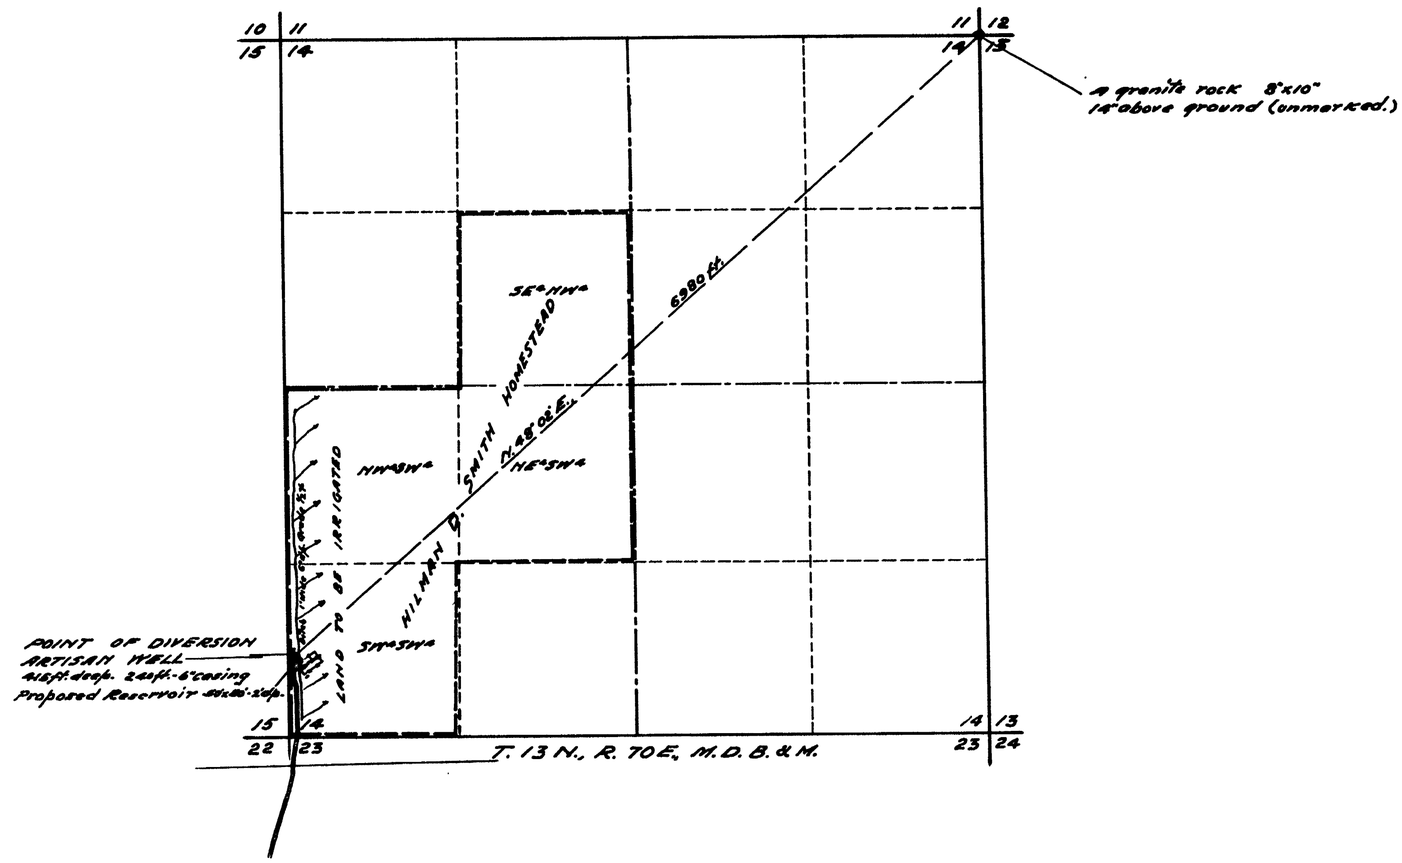

STATE OF NEVADA }
County of White Pine } ss.

I, Robert H. Millard, being first duly sworn, depose and say that this map, consisting of one sheet, has been correctly drawn to the designated scale from field notes of a survey made by me between the 1st and 3rd days of June, 1950; that it truly and correctly represents the location and extent of the proposed works used to divert water from UNDERGROUND SOURCE in White Pine County by HILMAN D. SMITH for irrigation purposes. That the proposed point of diversion, the approximate location and size of the diverting channel, all reservoirs or basins, the location and names of all other works which will cross or connect with the proposed works, and the boundary of all lands, showing by 40-acre subdivisions the areas proposed to be irrigated, are fully and correctly designated thereon.

F. W. Millard
State Water Right Surveyor.

Subscribed and sworn to before me this 5th day of June, 1950.

Fern Millard
Notary Public in and for White Pine County, Nevada.
My commission expires Dec. 22, 1953.

0 500' 1000' 2000'
SCALE 1-IN.=600 FT.

FILED
JUNE 12, 1950
STATE ENGINEER'S OFFICE

OFFICE
STATE ENGINEER
JUN 12 '50
RECEIVED
ARS.

MAP
TO ACCOMPANY APPLICATION TO
APPROPRIATE WATER FOR
IRRIGATION
FROM UNDERGROUND SOURCE
BY HILMAN D. SMITH
SURVEYED JUNE 2, 1950.
BY- F.W. MILLARD & SON.
ELY, NEVADA.

12932