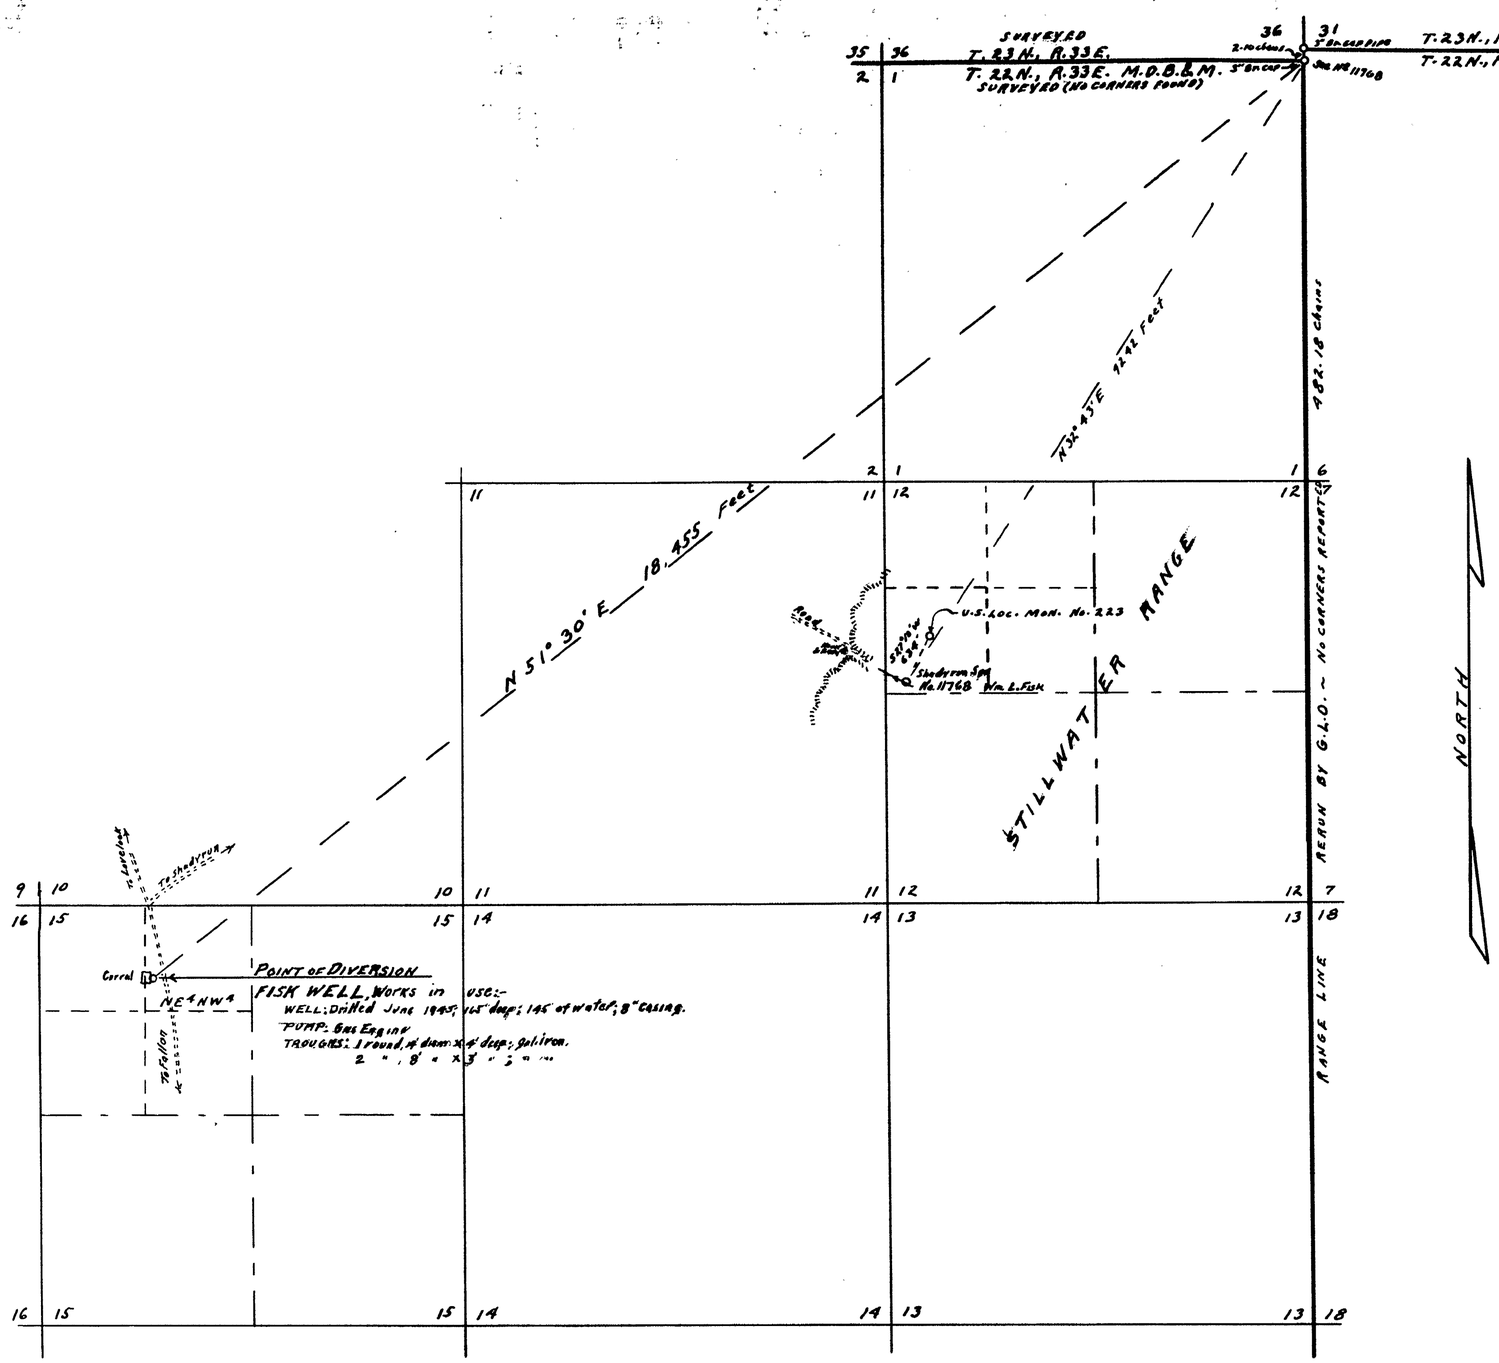

STATE of NEVADA }
COUNTY of ORMSBY } S.S.

I, E. P. Osgood, being first duly sworn, depose and say that this map, consisting of 1 sheet, has been correctly drawn to the designated scale from field notes of a survey made by me on the 30th day of April, 1949; that it truly and correctly represents the location and extent of the works used to divert water from the Fisk Well, located in Churchill County, Nevada by William L. Fisk for stockwatering purposes.

That the proposed point of diversion, the approximate location and size of the diverting channel or other conduit, the place and manner of use and the location and names of all other works or streams which are crossed by or connected with the said works are fully and correctly designated thereon.

E. P. Osgood
State Water Right Surveyor

Subscribed and sworn to before me this 6th day of July, 1949

Notary Public in & for Ormsby County, Nevada

My Commission Expires July 6, 1953.

SCALE: 1" = 1000'

1000 500 0 1000 2000 3000 4000 Ft

FILED
JULY 6, 1949
STATE ENGINEER'S OFFICE

MAP TO ACCOMPANY APPLICATION
OF
WILLIAM L. FISK

FOR STOCKWATERING
FROM
FISK WELL

Churchill County, Nevada

June 1949. E. P. Osgood, Eng.

12941