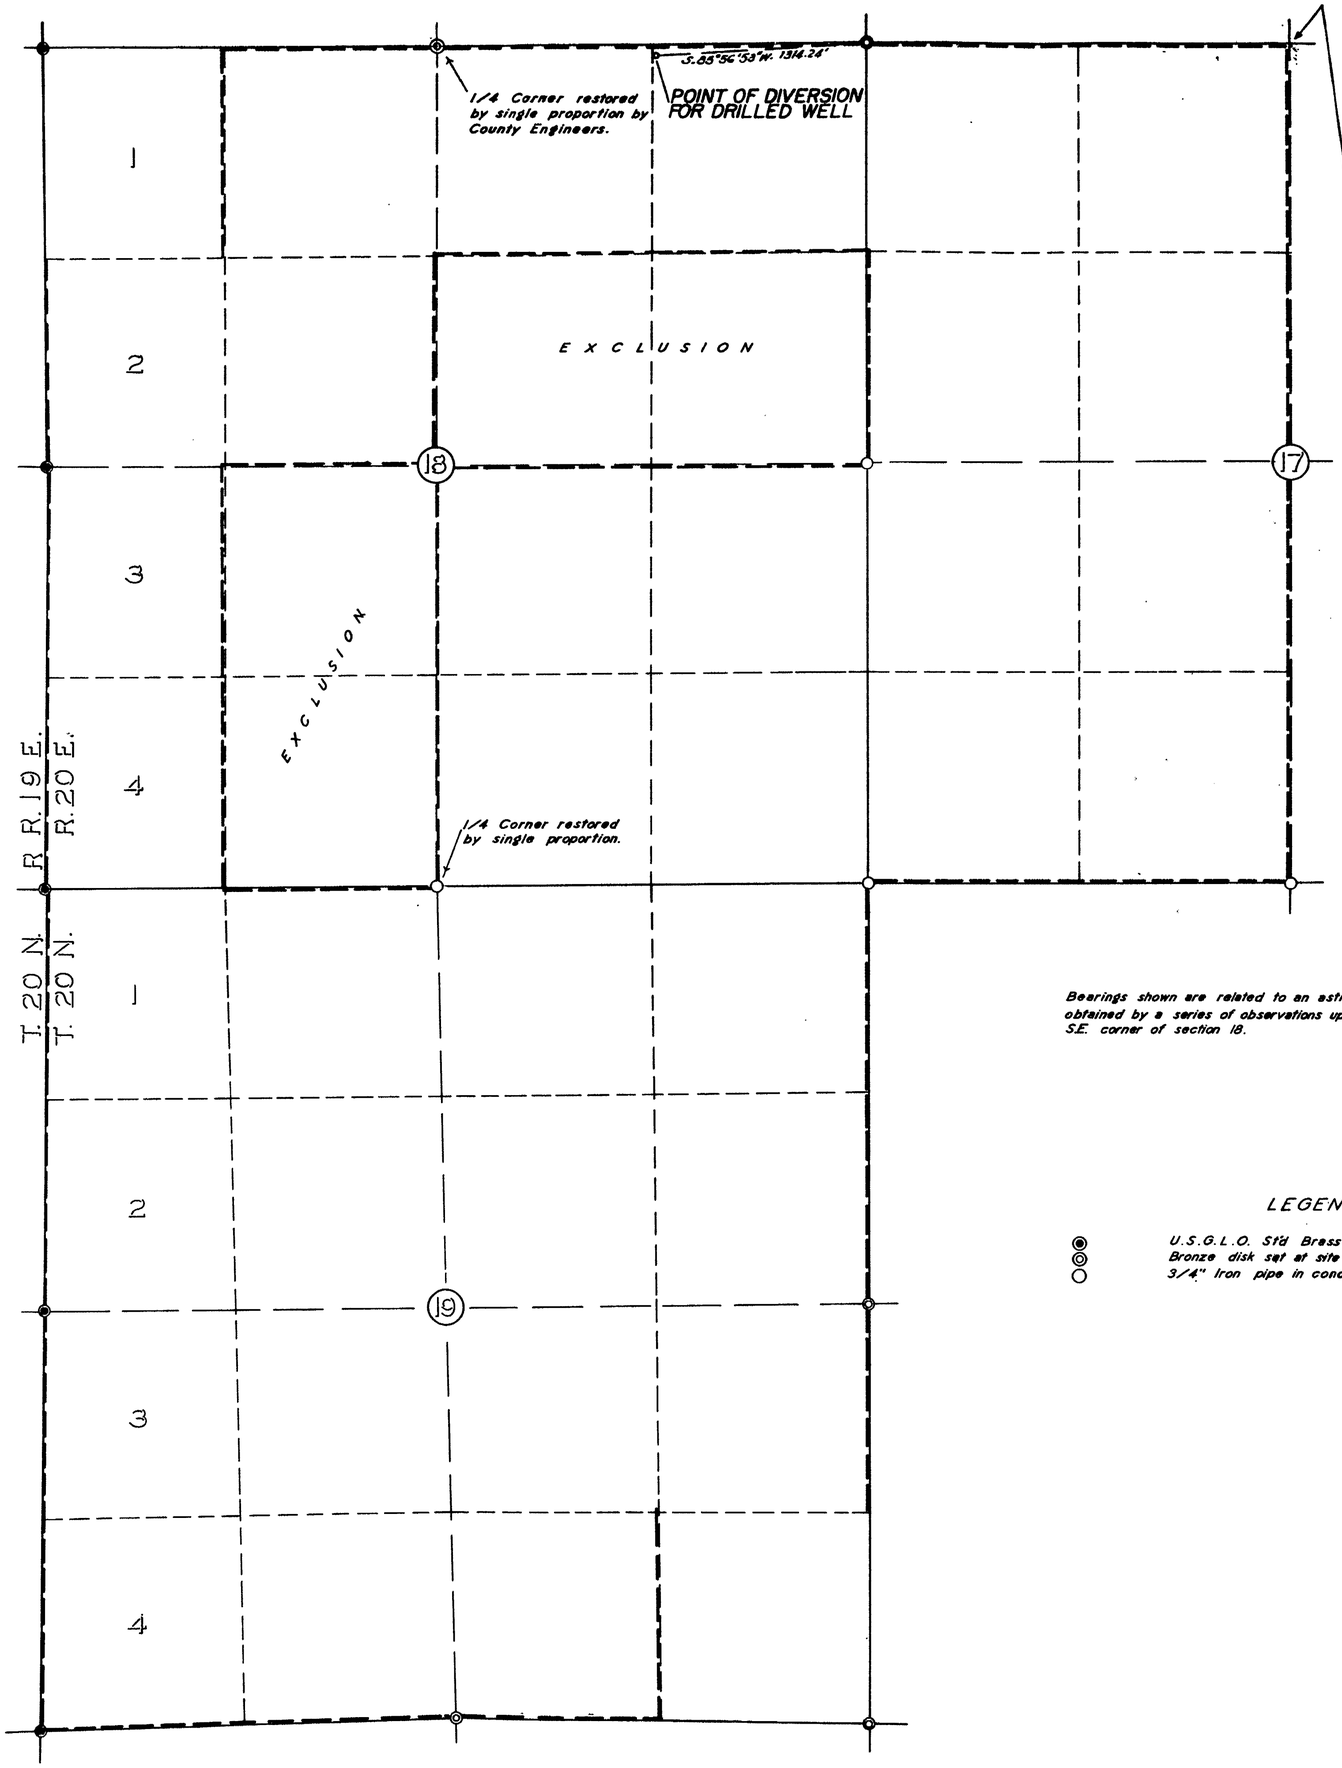

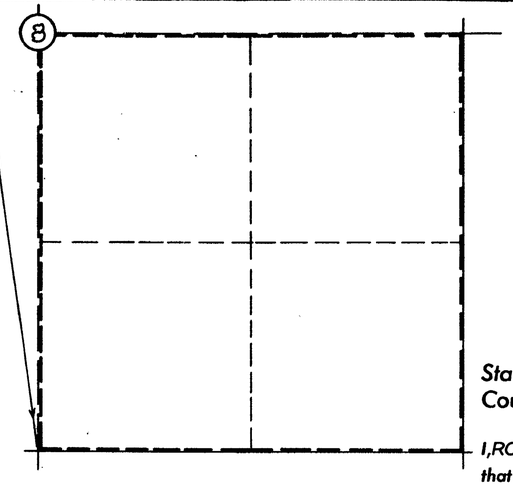

State of Nevada
County of Washoe ss.

I, ROBERT F. GUINN, being first duly sworn, depose and say that this map, consisting of 1 sheet, has been correctly drawn to the designated scale from field notes of a survey made under my supervision and direction between the 1st day of Dec. and the 2nd day of Dec., 1949; that it truly and correctly represents the location and extent of the works to be used to divert water from Underground source, in Washoe County by H L GEPFORD for Irrigation and Domestic purposes under application No. 12946. That the existing point of diversion, the location, size and grades of the diverting device, the location and description of all measuring devices, the location and extent of lands owned or controlled by the applicant upon which water applied for under application No. 12946 is to be used; together with the area and kind of culture in each 40-acre subdivision, and the location and names of all other works or streams which are crossed by or connected with said works are fully and correctly designated thereon.

Robert F. Guinn
State Water Right Surveyor

Subscribed and sworn to before me this 10th day of Dec., 1949.

Notary Public in and for Washoe County, Nevada.

Bearings shown are related to an astronomic bearing obtained by a series of observations upon Polaris at the S.E. corner of section 18.

LEGEND

- U.S.G.L.O. Std Brass Caps.
- Bronze disk set at site of original stone corner.
- 3/4" Iron pipe in concrete.

N

SCALE 1"=500'

Dec. 16, 1949

MAP
TO ACCOMPANY APPLICATION NO.
12946
TO APPROPRIATE WATER FROM
UNDERGROUND SOURCE
FOR IRRIGATION AND DOMESTIC
PURPOSES
BY H.L. GEPFORD

12946