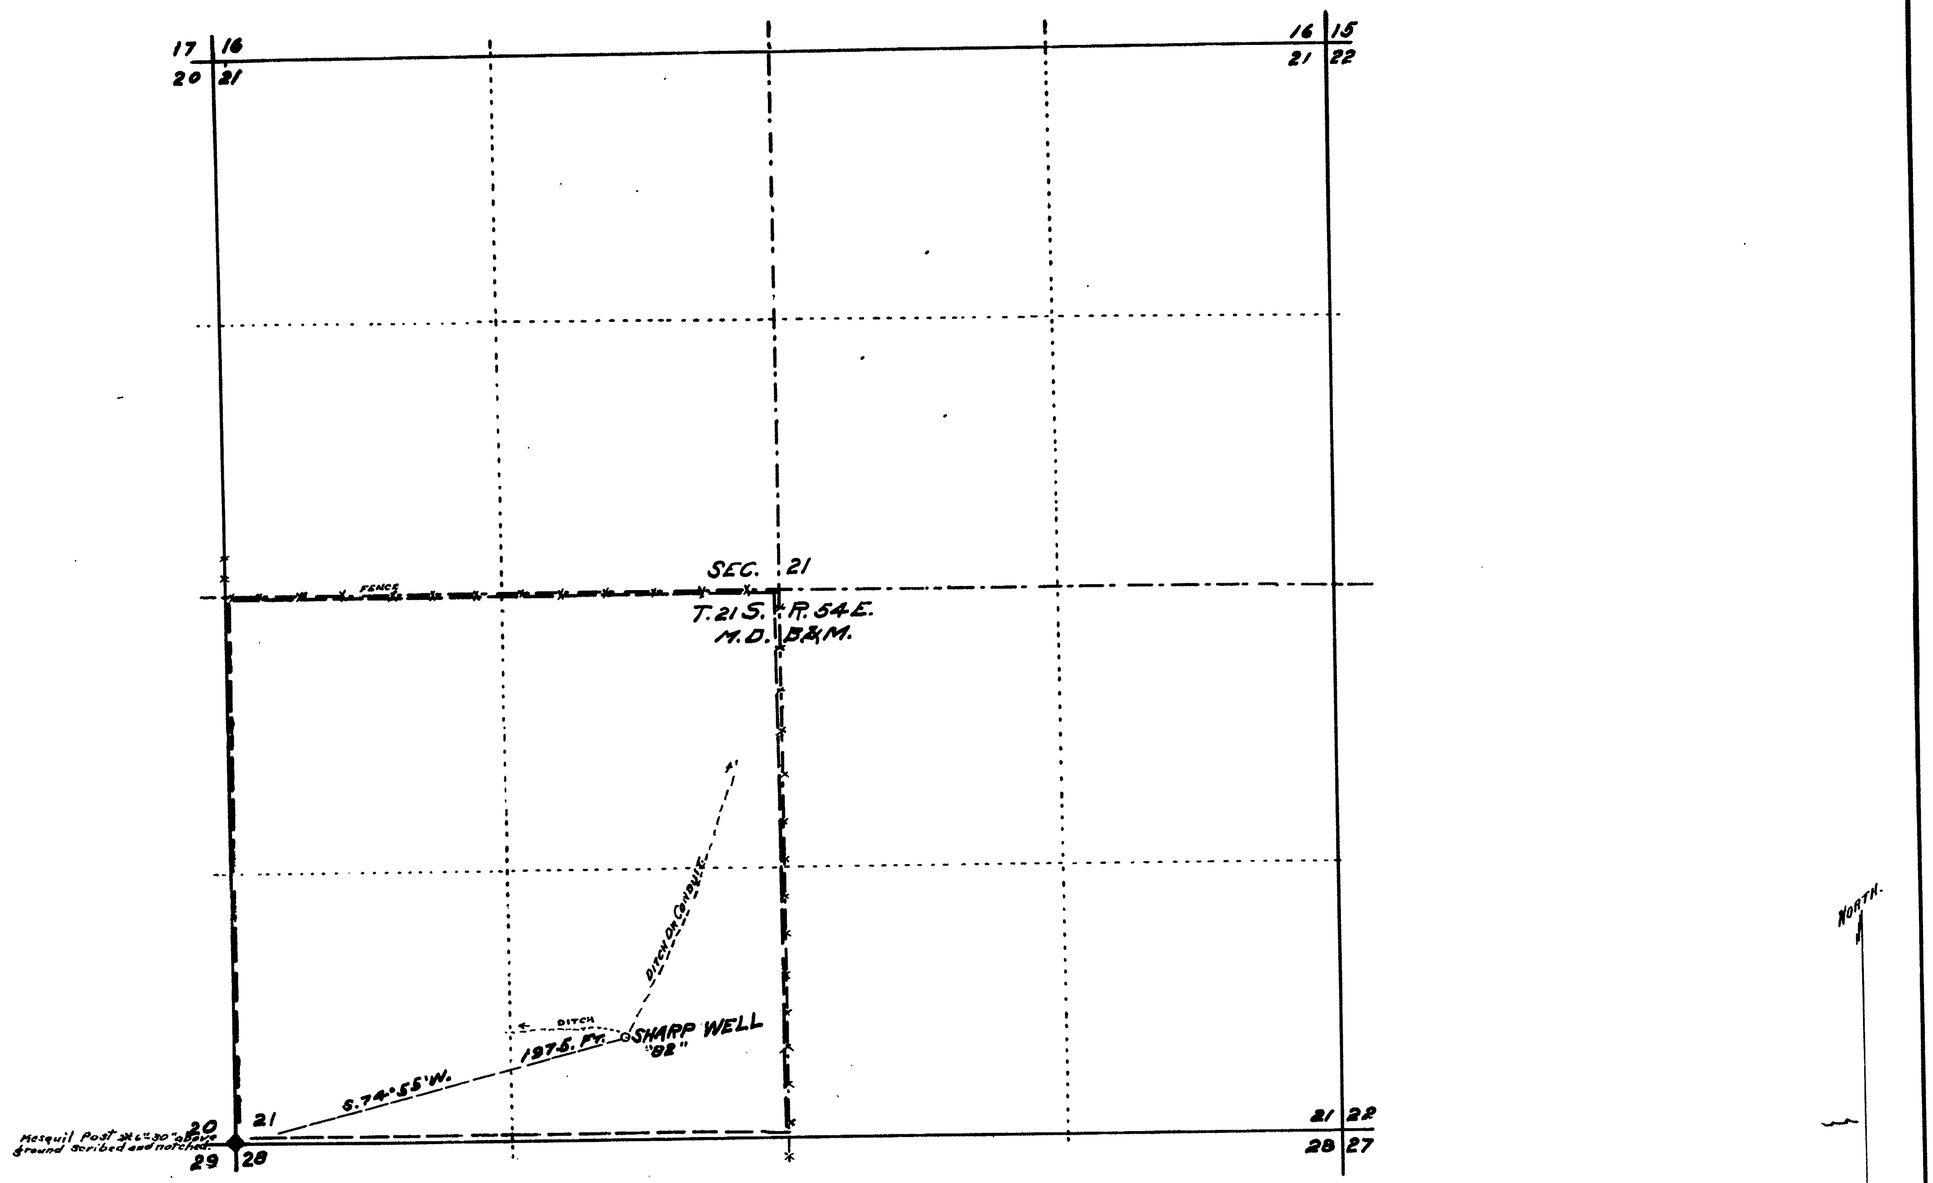

State Of Nevada, } S.S.
County of Nye:

I, Charles G. Walker, being first duly sworn, depose and say that this map has been correctly drawn to the designated scale from fieldnotes of a survey made by me the 2nd day of June, 1949, that it truly and correctly represents the proposed location and extent of the works used to divert water from an Underground Source, In Nye, County, By Louis J. Sharp, for domestic and irrigation purposes. That the point of diversion, the approximate location of the diverting channel, all reservoirs, or basins, The location and names of all other works, and the boundry of all lands, showing by 40 Acre subdivisions The areas proposed to be irrigated, are fully and correctly designated Thereon.

Charles G. Walker
State Water Right Surveyor.

Subscribed and sworn to before me this 19th day of July 1949.
Notary Public, in and for
Nye County, Nevada
Iris O. Smith
My Commission expires Feb. 14, 1952.

SCALE 1 IN. = 400 FT.
0 5 00. 10 00 15 00. 20 00.

FILED
JUL. 27, 1949
STATE ENGINEER'S OFFICE

OFFICE
STATE ENGINEER
JUL 27 '49
RECEIVED

MAP TO ACCOMPANY
APPLICATION TO APPROPRIATE WATER
FOR
DOMESTIC AND IRRIGATION
PURPOSES
FROM UNDERGROUND WATERS.
BY
LOUIS J. SHARP.

12959