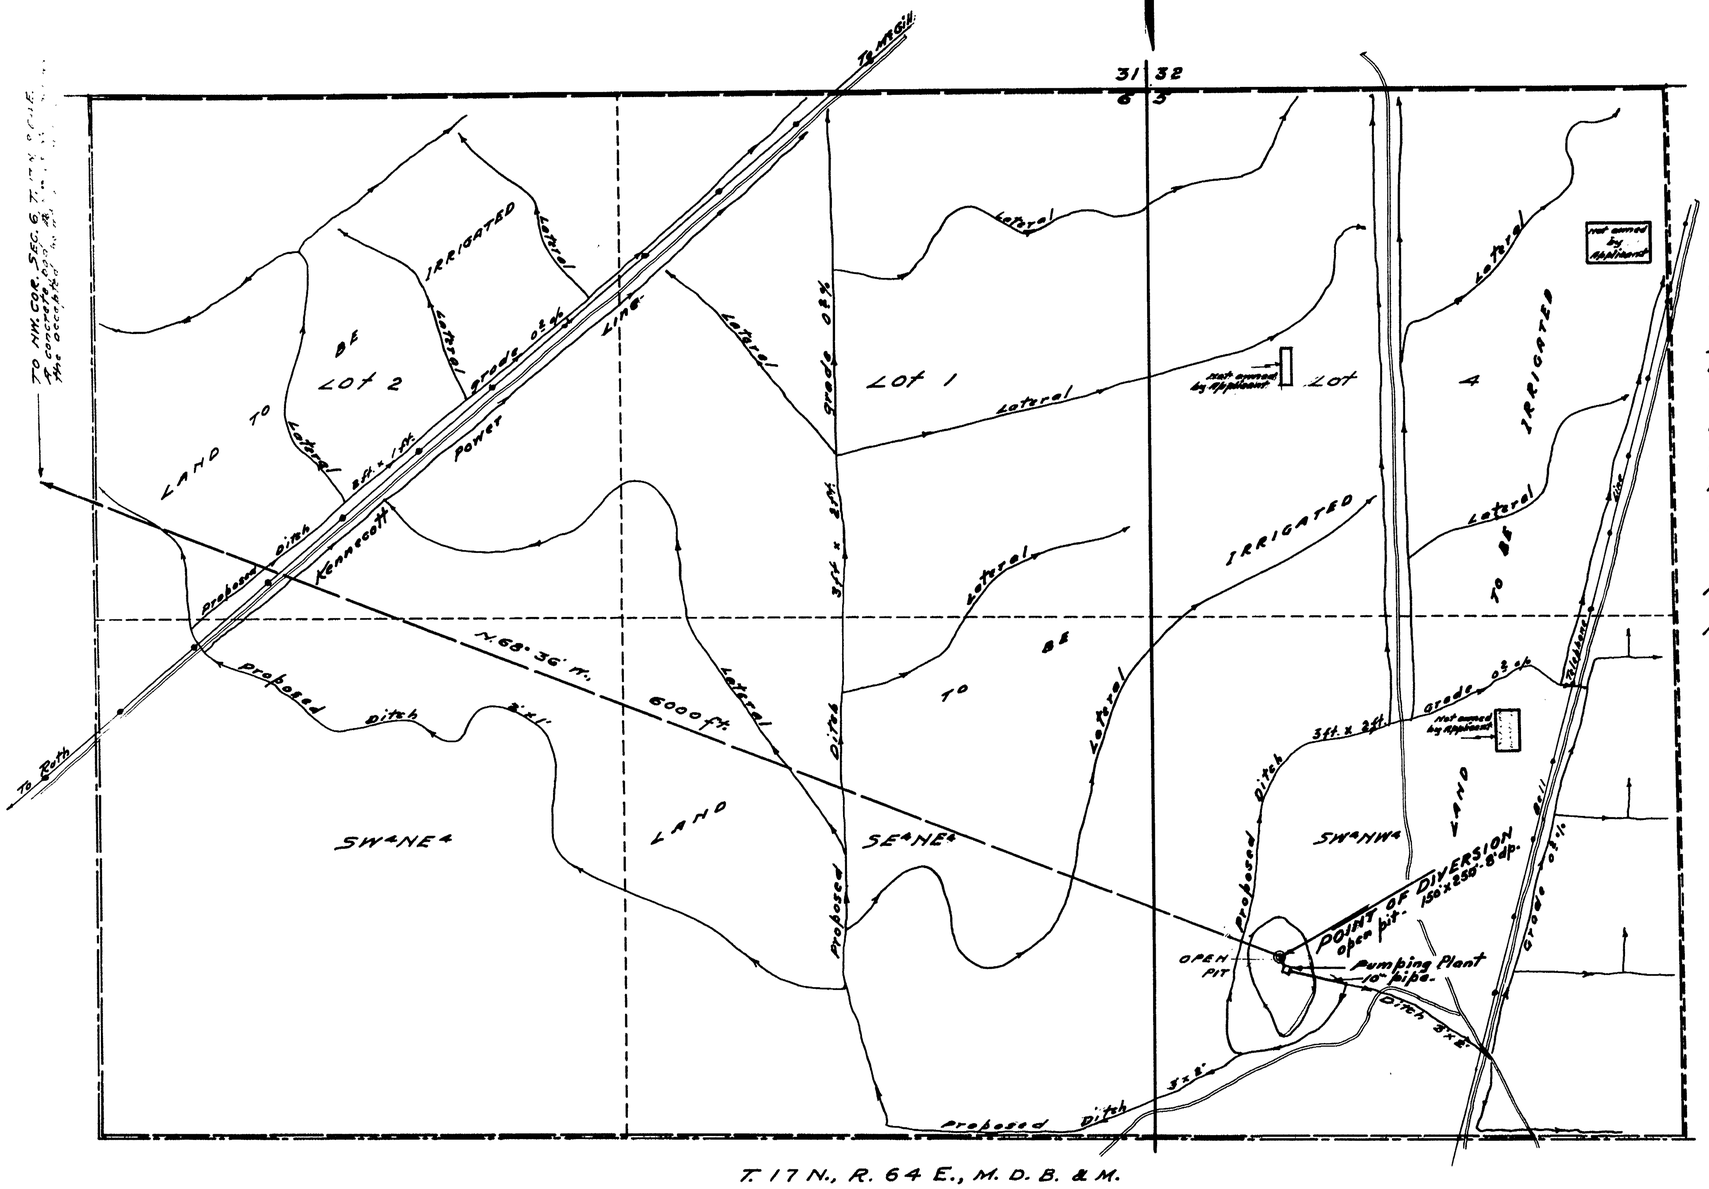

T. 17 N., R. 64 E., M. D. B. & M.

STATE OF NEVADA } ss.
County of White Pine }

I, Robert W. Millard, being first duly sworn, depose and say that this map, consisting of one sheet, has been correctly drawn to the designated scale from field notes of a survey made by me between the 19th and 21st days of December, 1949; that it truly and correctly represents the proposed location and extent of the works used to divert water from UNDERGROUND SOURCE in White Pine County by the NEVADA STAKE, L.D.S. CHURCH for irrigation purposes; that the proposed point of diversion, the approximate location and size of the diverting channel, all reservoirs or basins, the location and names of all other works which will cross or connect with the proposed works, and the boundary of all lands, showing by 40-acre subdivisions the areas proposed to be irrigated, are fully and correctly designated thereon.

Robert W. Millard
State Water Right Surveyor.

Subscribed and sworn to before me this 23rd day of December, 1949.

F. W. Millard
Notary Public in and for White Pine County, Nevada.

My commission expires December 22, 1953.

0 500' 1000'
SCALE 1-IN. = 200 FT.

Note: The above point of diversion and source is identical with the point of diversion & source described under Application No. 12102 by Albert Romeo for stockwatering.

Dec. 27, 1949

MAP TO ACCOMPANY APPLICATION TO APPROPRIATE WATER FOR IRRIGATION
BY NEVADA STAKE, L.D.S CHURCH
FROM UNDERGROUND SOURCE
SURVEYED
DEC. 20, 1949. BY F.W. MILLARD & SON.
ELY, NEVADA.

12961