Section	Subdivision	Township	Range	Cultivated acreage	Description of Culture	

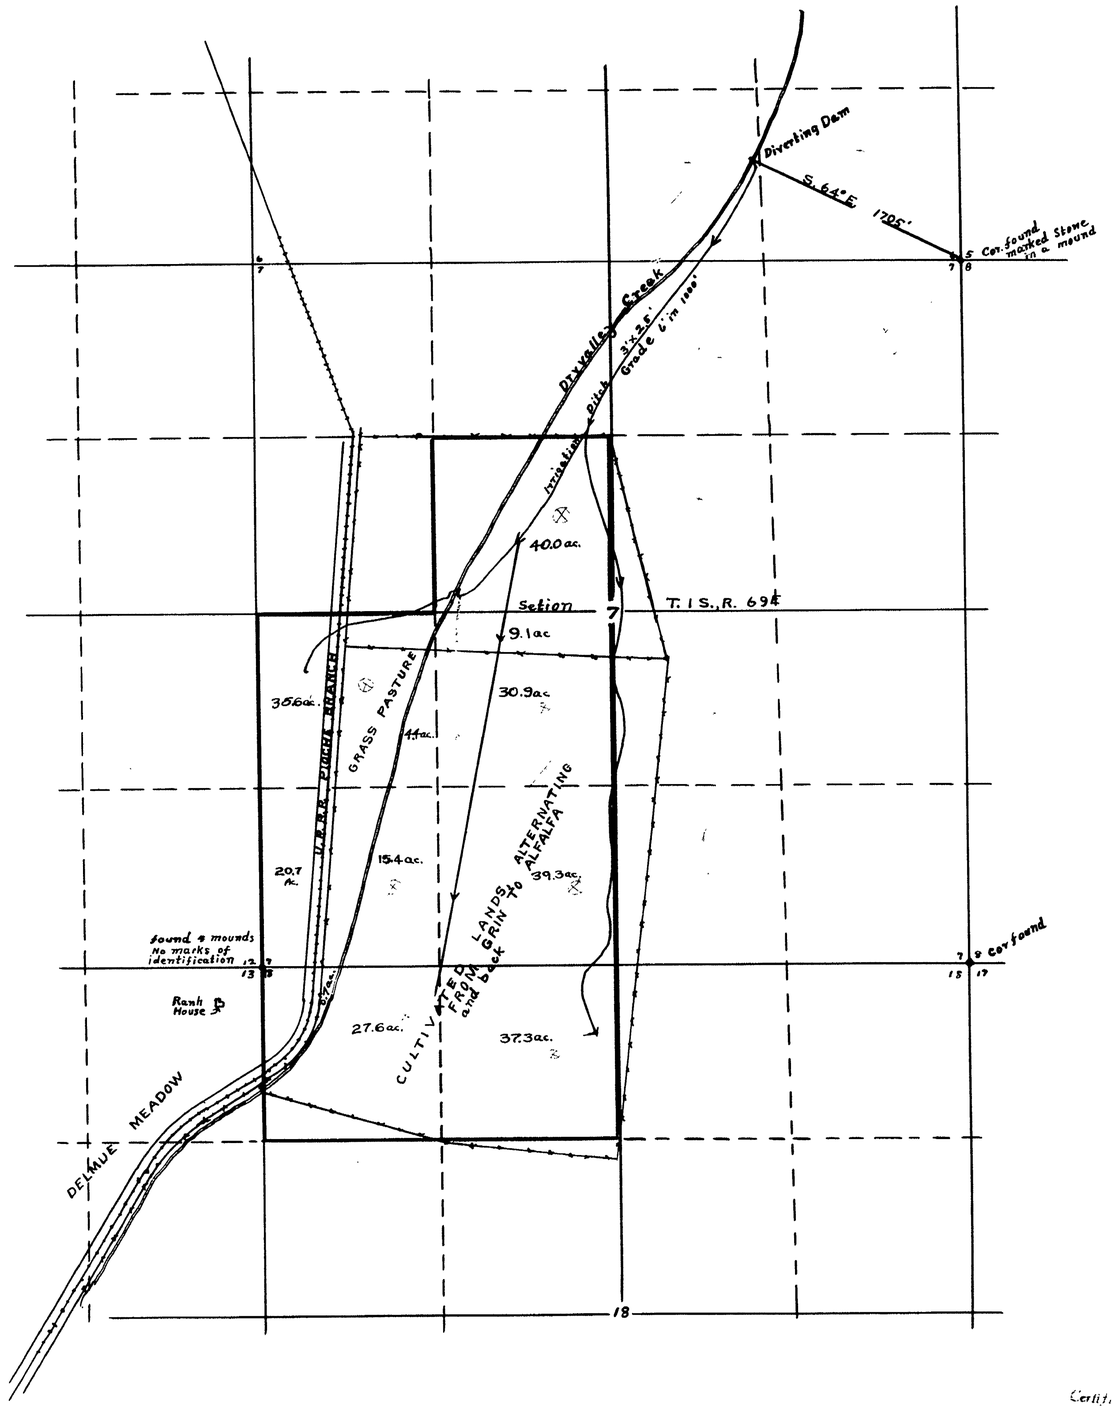

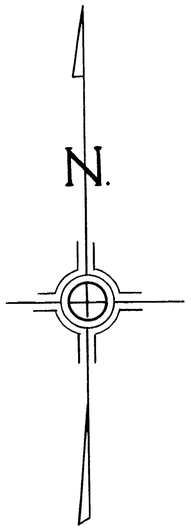

State of Nevada } SS
County of Lincoln

I, Frank Walker, being first duly sworn, depose and say, that this map has been correctly drawn to the designated scale from tied notes of a survey made by me, completed on the 20 day of July 1949; that it truly and correctly represents the location and extent of the works used to divert water from Dry valley Creek, in Lincoln County, by Delmue Brothers for irrigation purposes. That the point of diversion the location and size of the diverting channel, the location and names of all other works which will cross or connect with the proposed works, and the boundary of all lands showing by 40-acre subdivisions the areas proposed to be irrigated, ar fully and correctly designated thereon

Frank Walker
State Water Right Surveyor

Subscibed and sworn to before me this 25 day of July 1949

F. R. Thompson
Notary Public, in and for Lincoln County Nevada

My Commission Expires July 25 - 1950

SCALE 1" = 600'

FILED
JULY 27, 1949
STATE ENGINEER'S OFFICE

Certificate No. 4276 Issued Feb. 10, 1956

MAP

TO ACCOMPANY APPLICATION TO APPROPRIATE WATER FOR IRRIGATION BY DELMUE BROTHERS FROM DRYVALLEY CREEK AND TRIBUTARIES

12963