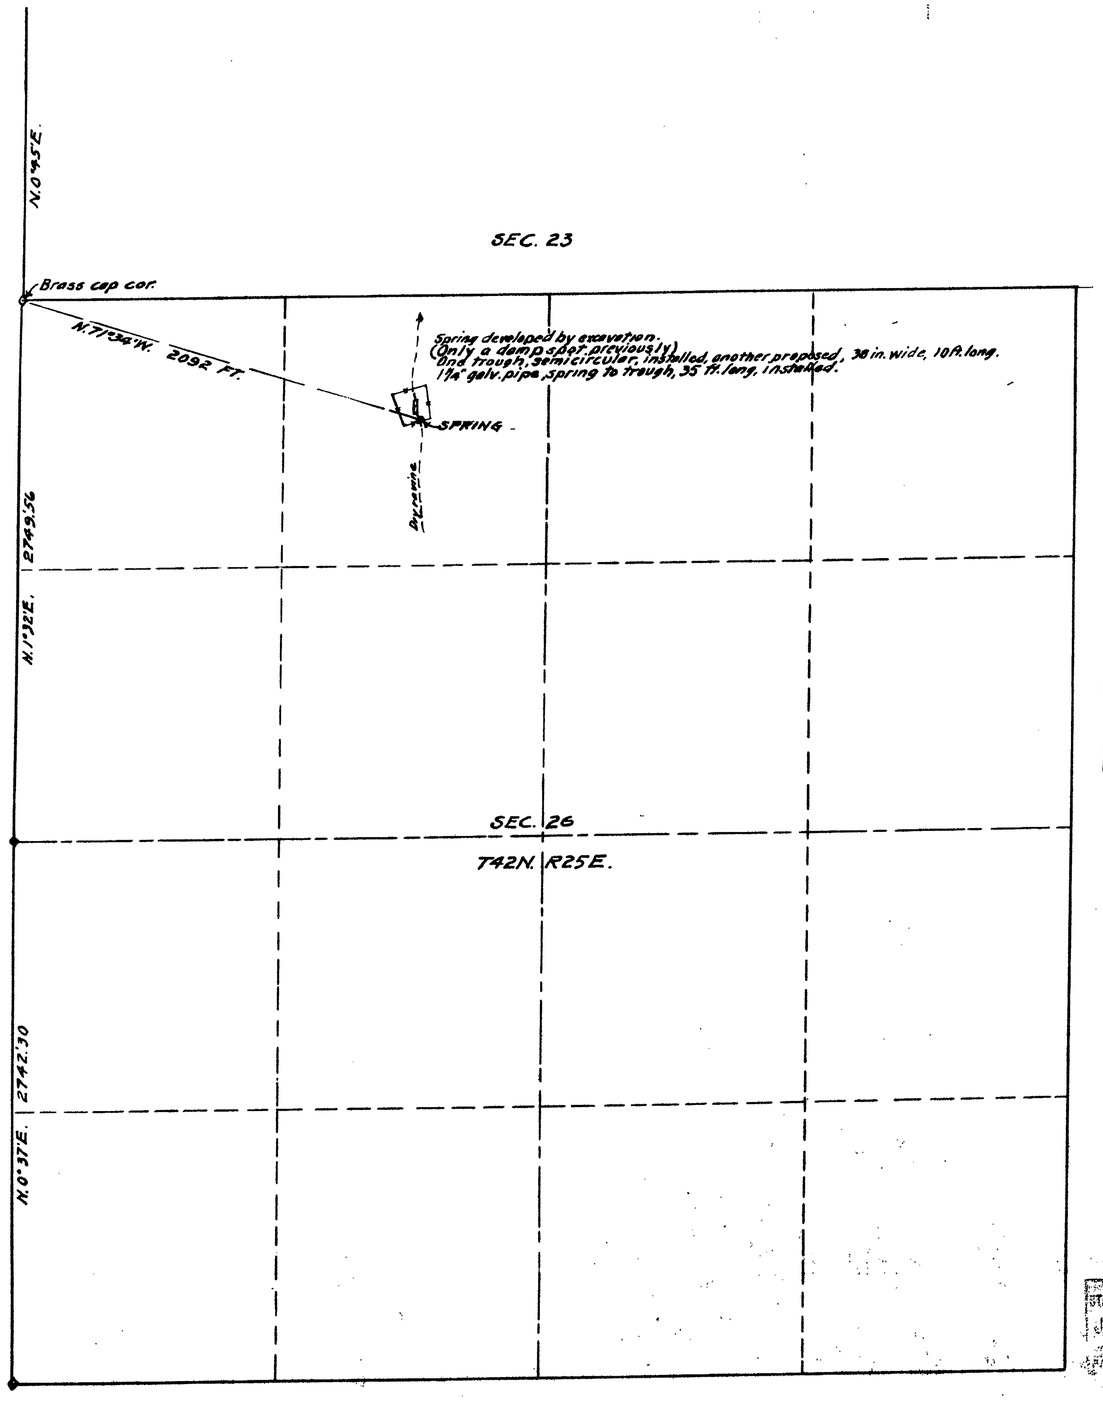

N

State of Nevada }
County of Washoe } SS.

I, C.V. Taylor, being first duly sworn, depose and say that this map has been correctly drawn to the designated scale from field notes of a survey made by me on the 8th day of June, 1949; that it truly and correctly represents the location and extent of the proposed works to divert water from Unnamed Spring in Humboldt County by Vern R. & Ralph G. Parman for stock watering purposes; that the proposed point of diversion, the place of use and the location and names of all other works or streams crossed by or connected with said works are fully and correctly shown hereon.

C.V. Taylor
State Water Right Surveyor.

Subscribed and sworn to before me this 15th day of June, 1949.

Martha M. Russell
Notary Public in and for Washoe County, Nevada

Basis of bearings — U.S.G.L.O.

0' 400' 800' 1200' 1600' 2000'

12964

FILED
JULY 11, 1949
STATE ENGINEER'S OFFICE

JUL 11 1949

MAP TO ACCOMPANY APPLICATION TO APPROPRIATE WATER FROM AN UNNAMED SPRING

BY VERN R. PARMAN & RALPH G. PARMAN (KNOWN AS PARMAN BROTHERS) FOR STOCK WATER AND DOMESTIC USES

HUMBOLDT COUNTY, NEVADA

Clyde V. Taylor, John E. Curran, Reg. Engrs.
29 E. 1st. St., Reno, Nevada.

12964