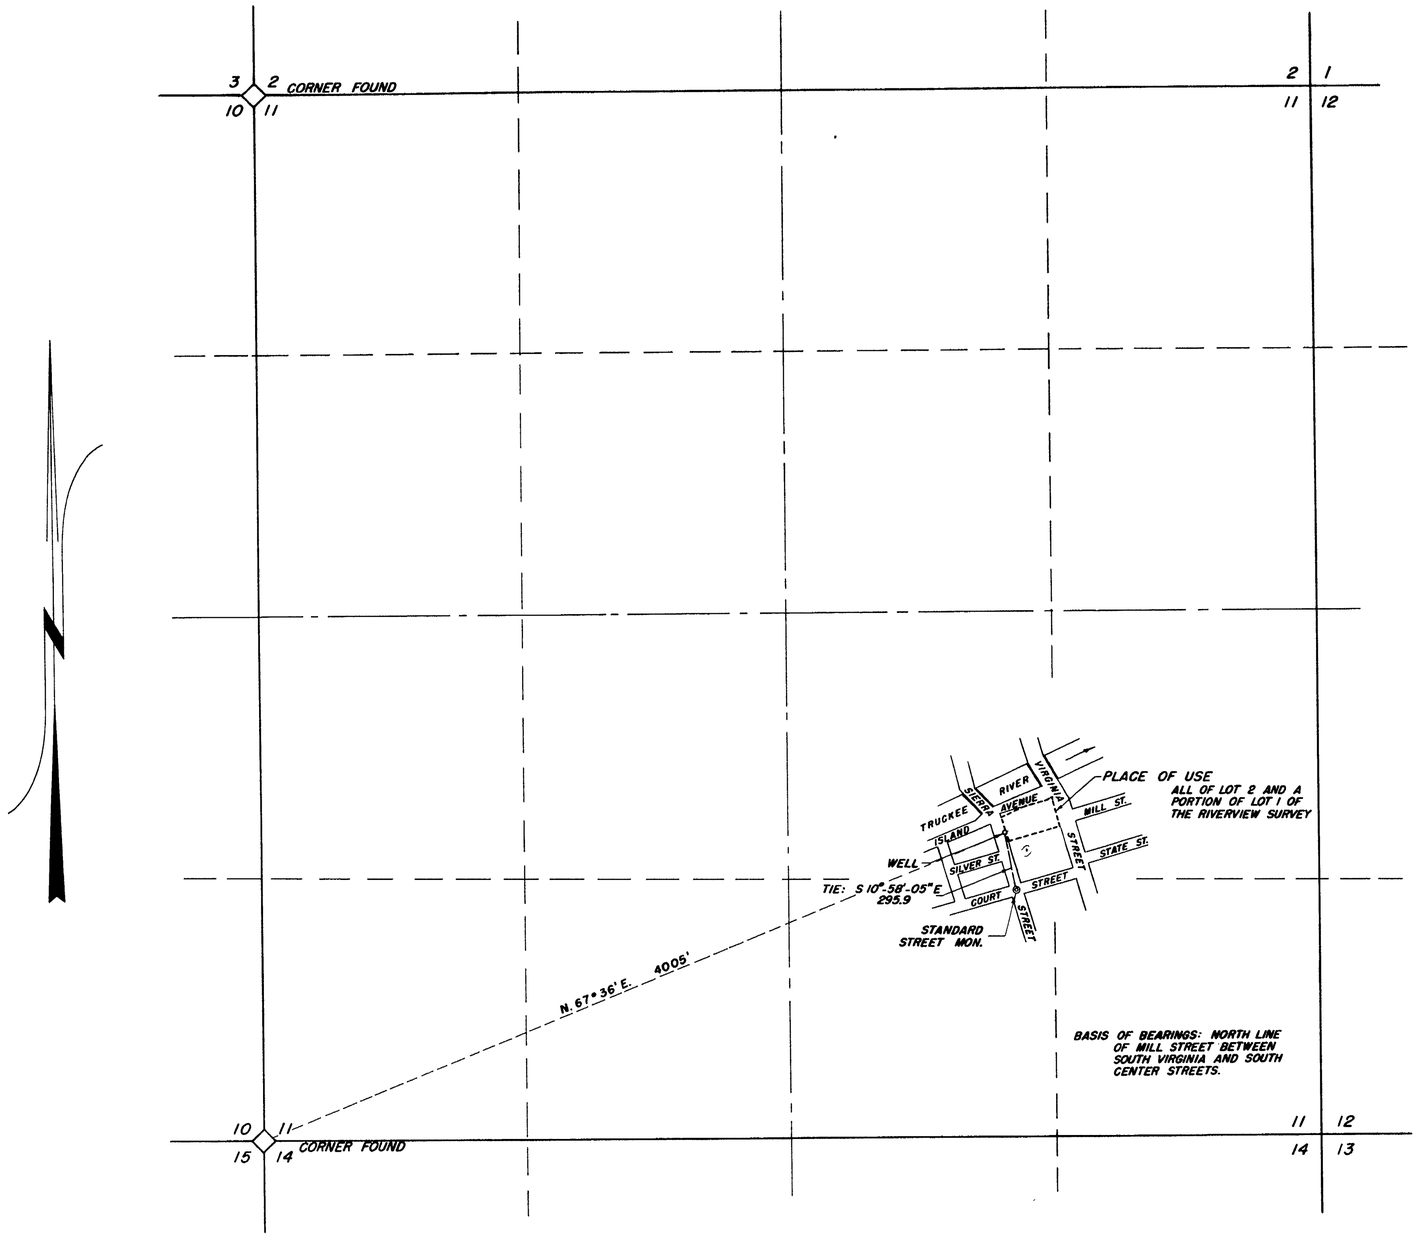

STATE OF NEVADA
COUNTY OF WASHOE S.S.

I, A. E. HOLGATE, BEING FIRST DULY SWORN, DEPOSE AND SAY THAT THIS MAP, CONSISTING OF ONE SHEET, HAS BEEN CORRECTLY DRAWN TO THE DESIGNATED SCALE FROM FIELD NOTES OF A SURVEY MADE UNDER MY SUPERVISION AND DIRECTION ON THE 7th DAY OF JUNE, 1949; THAT IT TRULY AND CORRECTLY REPRESENTS THE PROPOSED LOCATION AND EXTENT OF THE WORKS USED TO DIVERT WATER FROM A WELL, IN WASHOE COUNTY, BY RENO SECURITIES COMPANY, FOR DOMESTIC AND AIR CONDITIONING PURPOSES. THAT THE PROPOSED WELL, THE APPROXIMATE LOCATION AND SIZE OF THE WORKS, ALL RESERVOIRS AND BASINS, THE LOCATION AND NAMES OF ALL OTHER WORKS WHICH WILL CROSS OR CONNECT WITH THE PROPOSED WORKS, AND THE BOUNDARY OF ALL LANDS, SHOWING BY 40-ACRE SUBDIVISIONS THE AREAS PROPOSED TO BE SERVICED, ARE FULLY AND CORRECTLY DESIGNATED THEREON.

A. E. Holgate
STATE WATER RIGHT SURVEYOR

SUBSCRIBED AND SWORN TO BEFORE ME THIS 9th DAY OF JUNE, 1949.

Grant L. Bowen
NOTARY IN AND FOR WASHOE COUNTY, NEVADA

SCALE: 1"=400'
0 100 200 400 800 1600

SECTION 11
T19N, R19E, M.D.B. & M.

Scale No. 3836 Issued 8-4-52

FILED
JUNE 15, 1949

MAP TO ACCOMPANY APPLICATION TO APPROPRIATE WATER FOR DOMESTIC AND AIR-CONDITIONING USE BY

RENO SECURITIES CO.

SECTION 11, T19N, R19E, M.D.B. & M.
CITY OF RENO
WASHOE COUNTY, NEVADA

12966