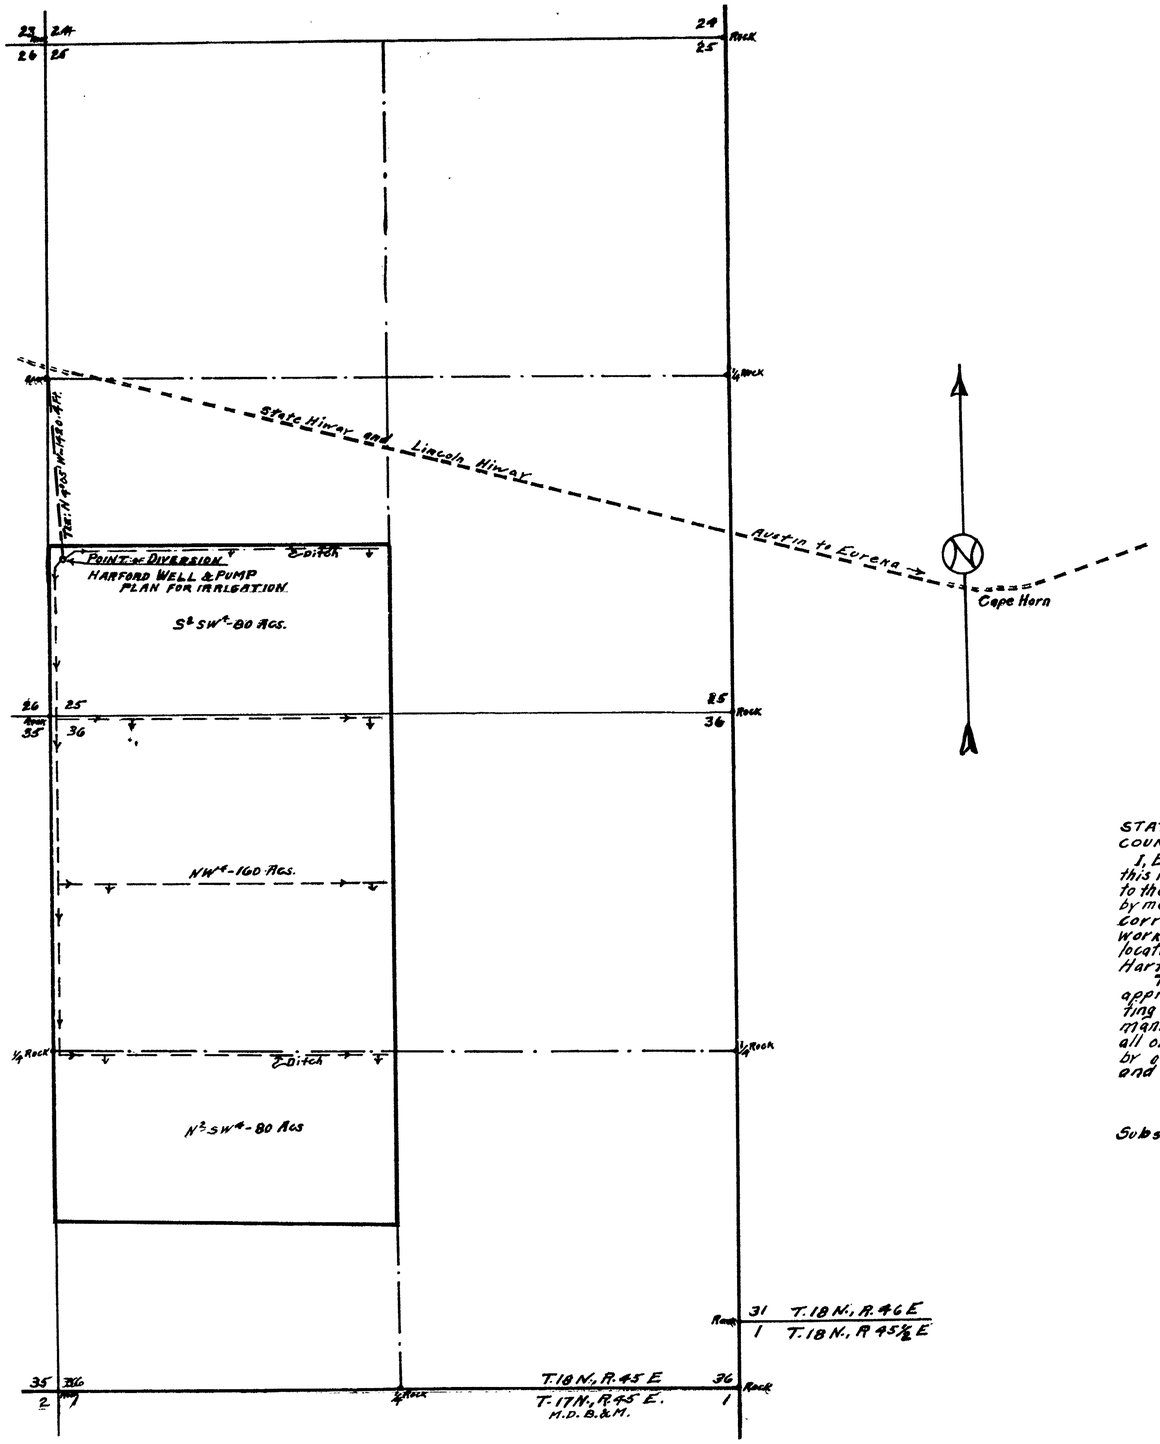

STATE of NEVADA } S.S
COUNTY of ORMSBY }

I, E. P. Osgood, being first duly sworn, depose and say that this map, consisting of 1 sheet, has been correctly drawn to the designated scale from field notes of a survey made by me on the 30th day of May 1949. That it truly and correctly represents the location and extent of the works used to divert water from the Harford Well located in Lander County, Nevada, by Boyd Harford, for irrigation and domestic use.

That the proposed point of diversion, the approximate location and size of the diverting channel or other conduit, the place and manner of use and the location and names of all other works or streams, which are crossed by or connected with the said works, are fully and correctly designated thereon.

E. P. Osgood
State Water Right Surveyor

Subscribed and sworn to before me this 6th day of July 1949

C. F. Thiel
Notary Public in & for Ormsby County, Nevada

My Commission Expires July 6, 1953

APPLICATION No. 12967

FILED
JULY 6, 1949
STATE ENGINEER'S OFFICE

MAP TO ACCOMPANY APPLICATION
of
BOYD HARFORD
FOR IRRIGATION WATER FROM
HARFORD WELL
Lander County, Nevada
June 1949 E. P. Osgood, Eng.

12967