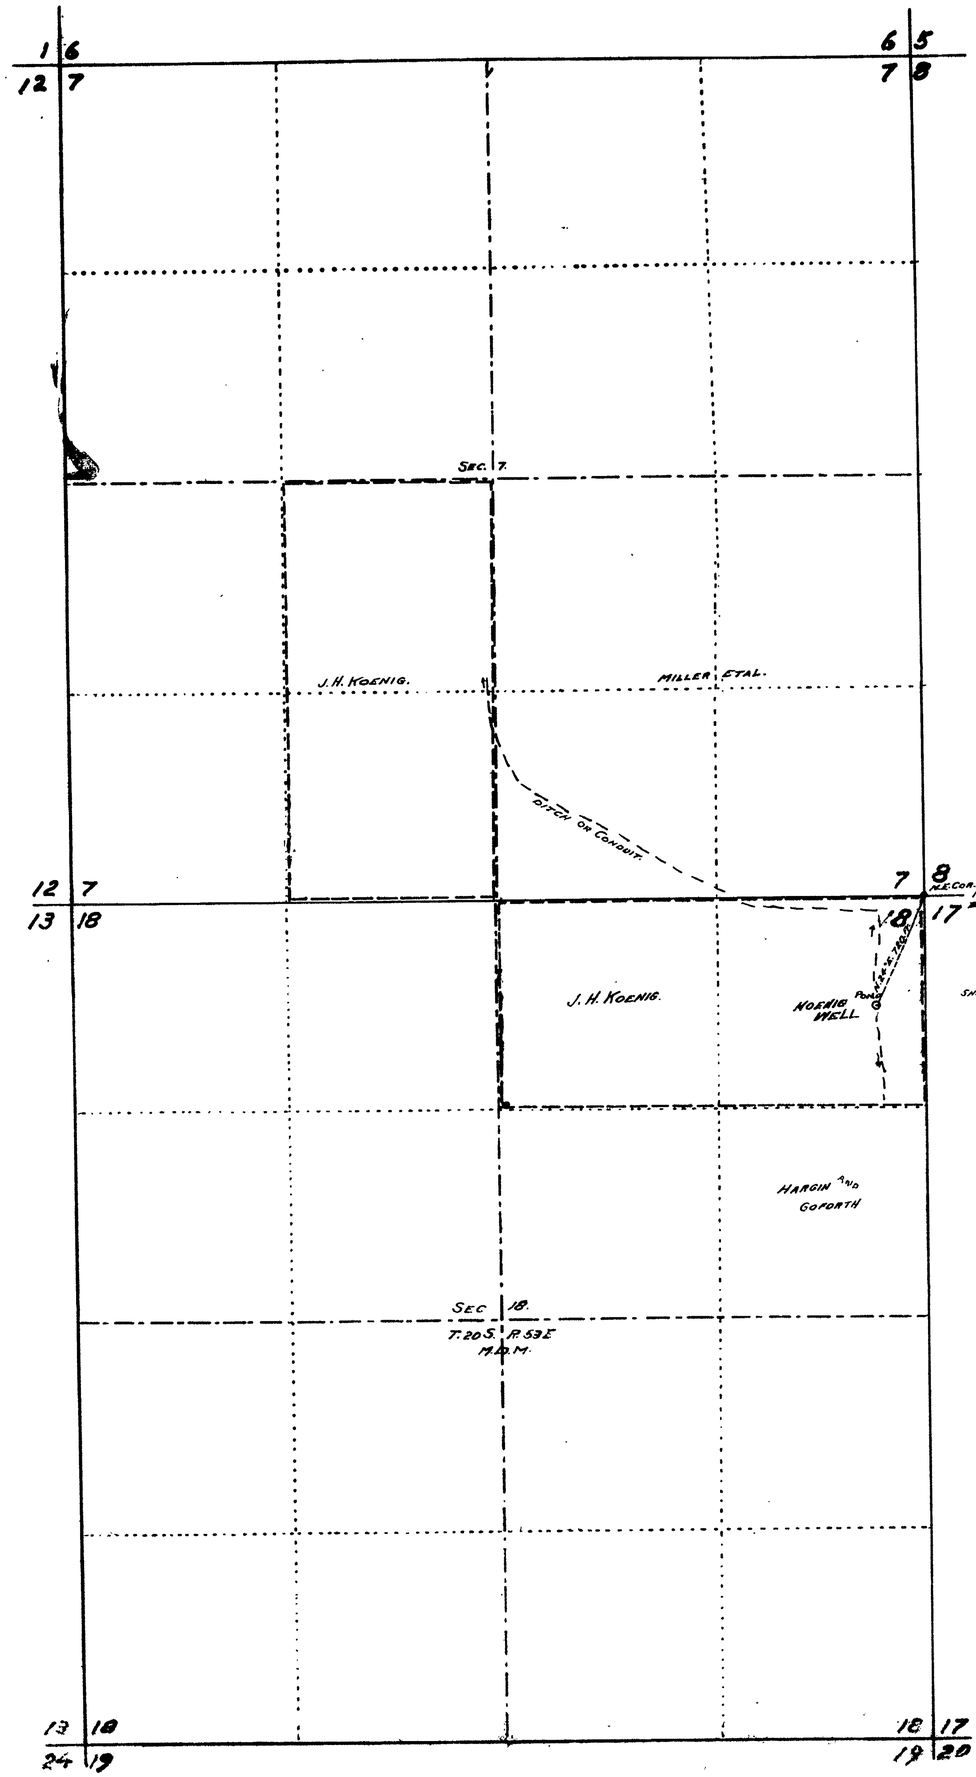


STATE OF NEVADA }
COUNTY OF NYE. } S.S.

I, Charles G. Walker, being first duly sworn, depose and say that this map, has been correctly drawn to the designated scale from field notes of a survey made by me between May 27. and June 10, 1949; that it truly and correctly represents the proposed location and extent of the intended works used to divert water from an underground source in Nye County for domestic and irrigation purposes. That the proposed point of diversion, the approximate location of the diverting channel all basins the location and names of all other works which will cross or connect with the proposed works, and the boundary of all lands, showing by 40 acre subdivisions the areas proposed to be irrigated, are fully and correctly designated thereon. Joseph H. and Florence L. Koenig claimants.

Charles G. Walker
State Water Right Surveyor.

Subscribed and sworn to before me this 10th day of July 1949.

Iris A. Smith
Notary for County of Nye State of Nevada.
My Commission Expires Feb. 14, 1952.

NORTH

0.0 500. 1000. 1500. 2000 2500

SCALE 1 IN = 600. FT.

FILED
June 18, 1949
State Engineer's Office

MAP TO ACCOMPANY
APPLICATION TO DRILL FOR AND
APPROPRIATE WATER
FOR
DOMESTIC AND IRRIGATION
FROM AN UNDERGROUND SOURCE
By JOSEPH H. & FLORENCE L. KOENIG.

12968