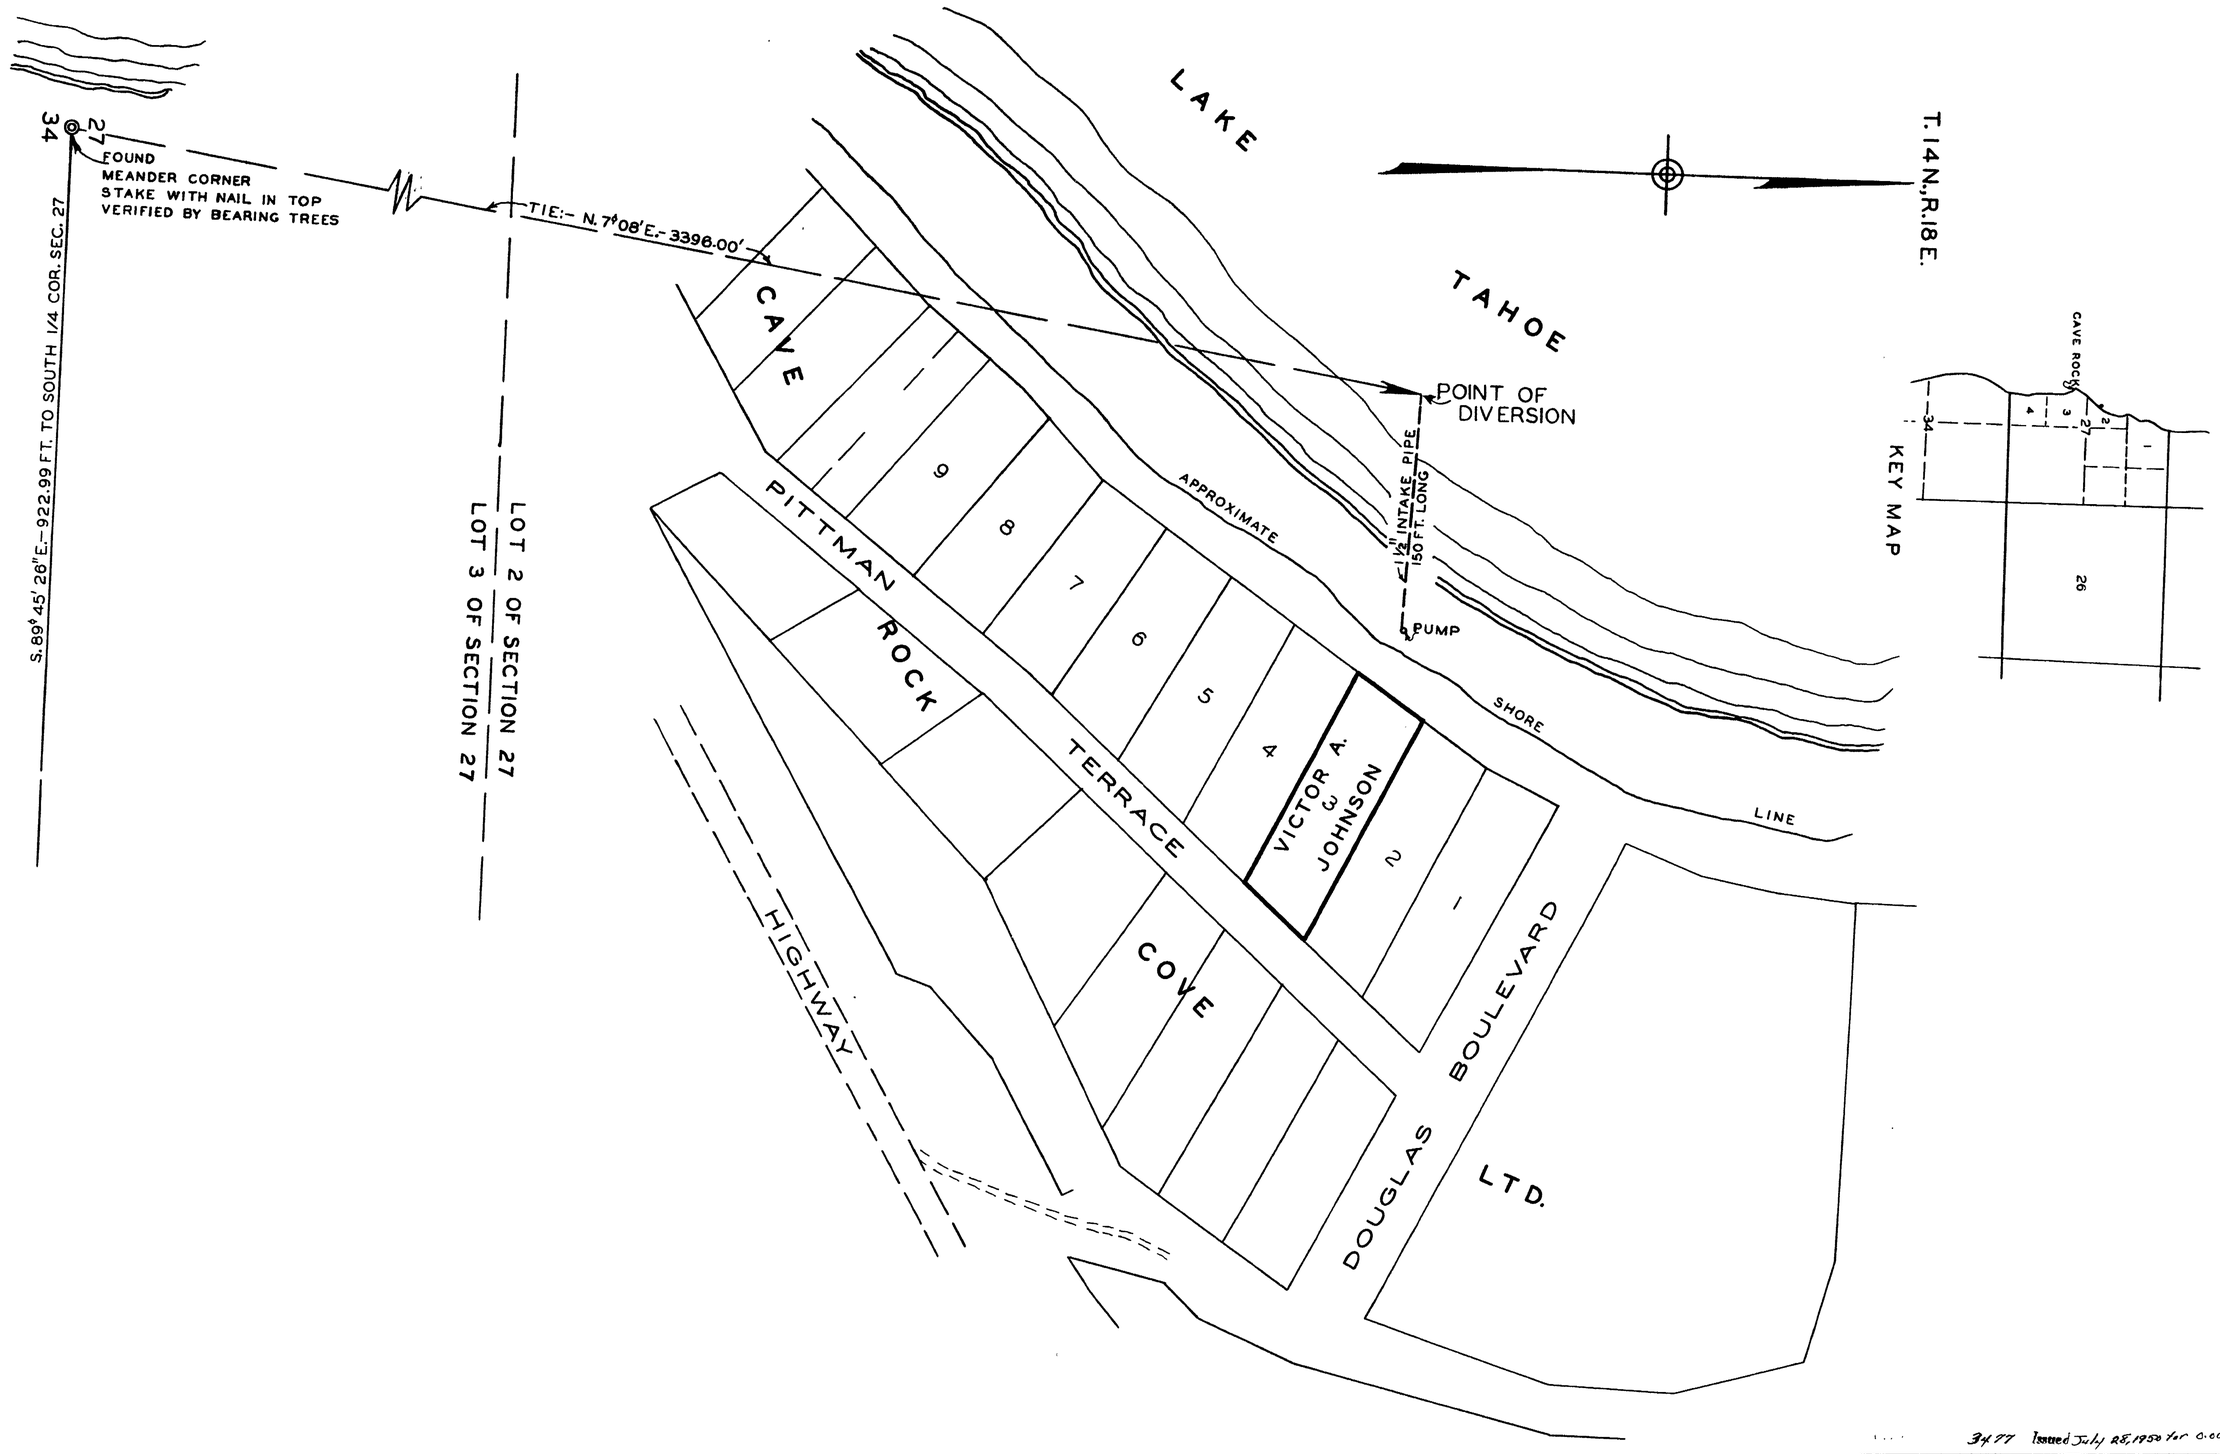

3477 Issued July 25, 1950 for 0.0008 C.F.S.

STATE OF NEVADA }
COUNTY OF DOUGLAS } SS

I, O. L. HUSSMAN, BEING FIRST DULY SWORN, DEPOSE AND SAY THAT THIS MAP CONSISTING OF ONE SHEET, HAS BEEN CORRECTLY DRAWN TO THE DESIGNATED SCALE FROM FIELD NOTES OF A SURVEY MADE BY ME ON THE 9TH DAY OF JUNE, 1949; THAT IT TRULY AND CORRECTLY REPRESENTS THE LOCATION AND EXTENT OF THE PROPOSED WORKS USED TO DIVERT WATER FROM LAKE TAHOE, IN DOUGLAS COUNTY, BY VICTOR A. JOHNSON FOR DOMESTIC PURPOSES. THAT THE PROPOSED POINT OF DIVERSION, THE APPROXIMATE LOCATION AND SIZE OF THE DIVERTING CHANNEL OR OTHER CONDUIT, THE PLACE AND MANNER OF USE, AND THE LOCATION AND NAMES OF ALL OTHER WORKS OR STREAMS WHICH ARE CROSSED BY, OR CONNECTED WITH THE SAID WORKS, ARE FULLY AND CORRECTLY DESIGNATED THEREON.

O. L. Hussman
LISCENSED STATE WATER RIGHT SURVEYOR.

SUBSCRIBED AND SWORN TO BEFORE ME THIS 8th DAY OF September 1949.

Albert S. Heidtman
NOTARY PUBLIC IN AND FOR DOUGLAS COUNTY, NEVADA.

FILED
SEP. 9, 1949
STATE ENGINEER'S OFFICE

MAP
TO ACCOMPANY APPLICATION
TO APPROPRIATE WATER
FOR
DOMESTIC PURPOSES
BY
VICTOR A. JOHNSON
FROM
LAKE TAHOE
SCALE: 1" = 50'
1949

12969