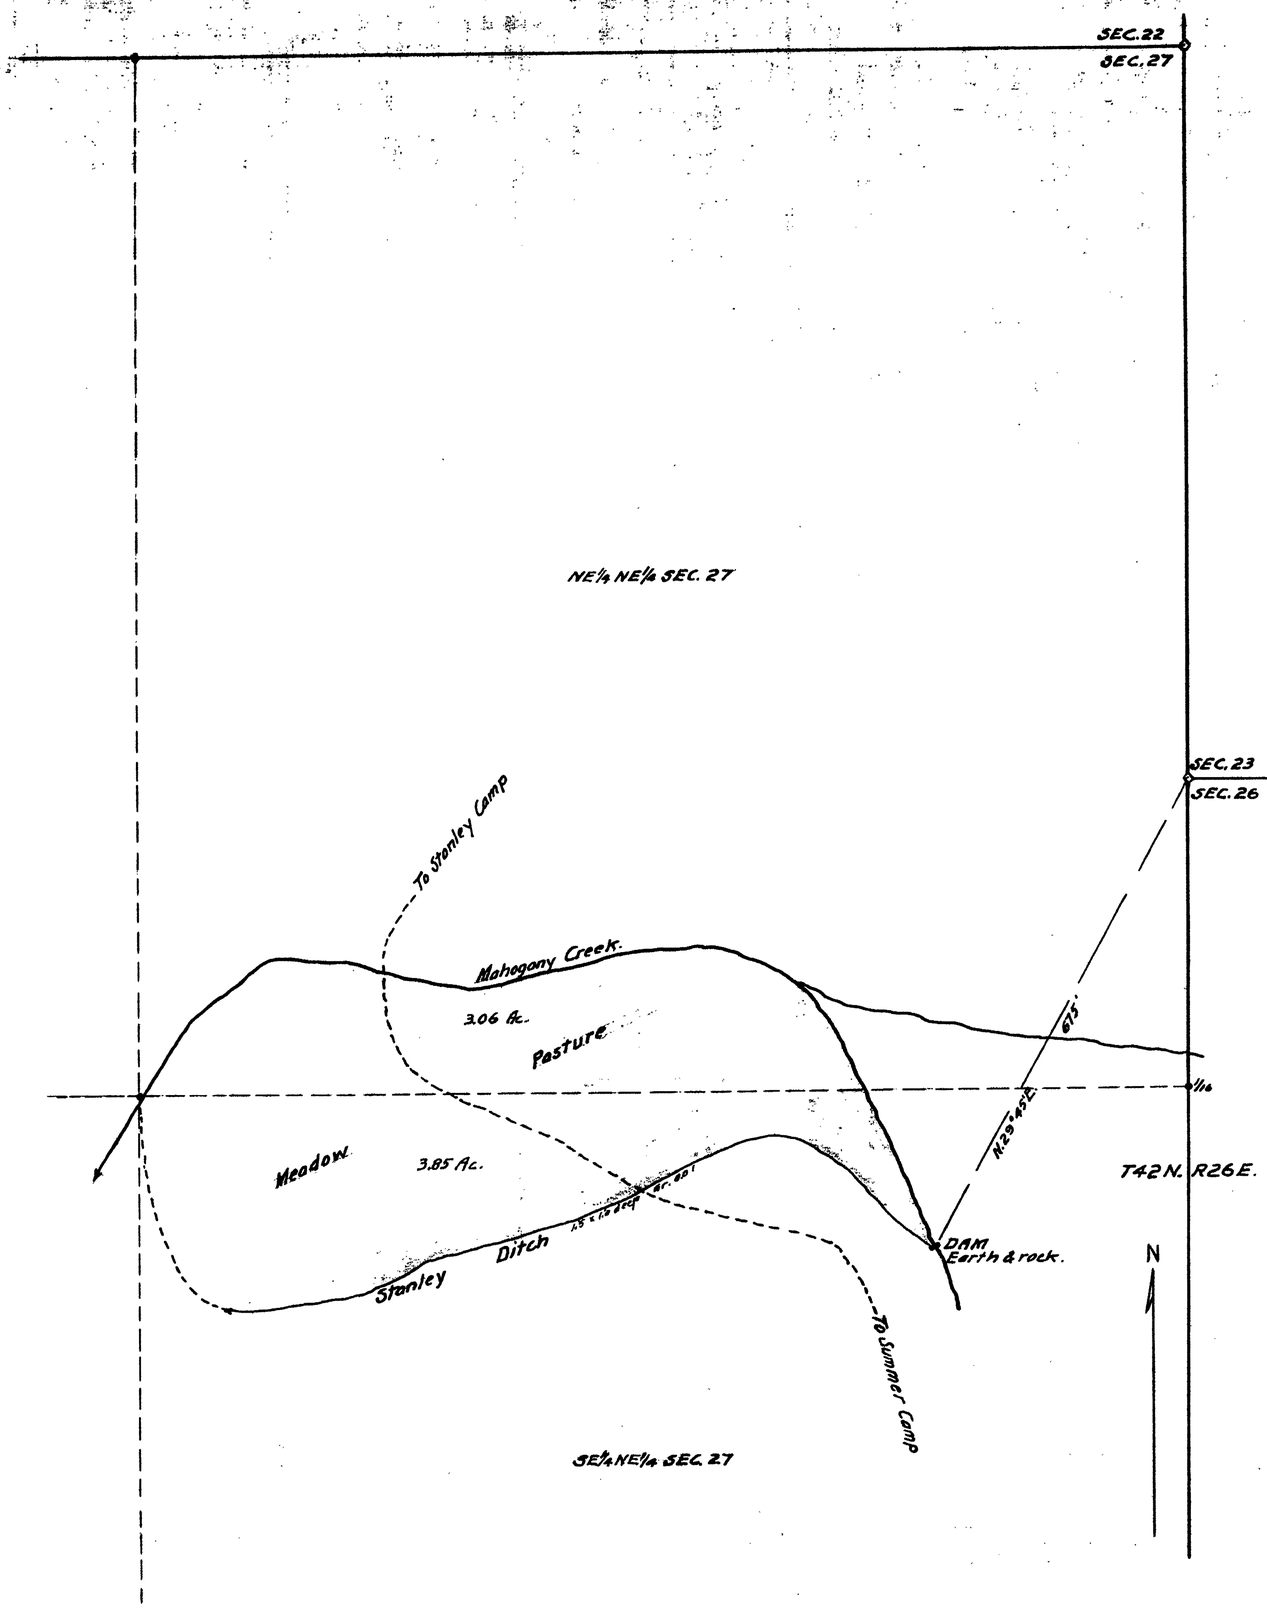

State of Nevada }
County of Washoe } SS.

I, C.V. Taylor, being first duly sworn, depose and say that this map has been correctly drawn from the field notes of a survey made by me on the 7th day of June, 1949; that it truly and correctly represents the location and extent of the proposed works to divert the waters of Mahogany Creek, Humboldt County, Nevada, by Vern R. Parman, Ralph G. Parman and George Schadler, for irrigation and domestic purposes under Application No. ; that it correctly shows the point of diversion, the land to be irrigated, and all streams and ditches in the vicinity.

C.V. Taylor Cer. State Water Right Surveyor.

Subscribed and sworn to before me this 5th day of July, 1949
Martha M. Russell
Notary Public in and for Washoe County, Nevada.

FILED
JULY 6, 1949
STATE ENGINEER'S OFFICE

0 100 200 300 400 500 FT.

Certificate No. [redacted] Issued June 12, 1951 for 0.15 C.F.S.

MAP TO ACCOMPANY APPLICATION TO APPROPRIATE THE WATERS OF MAHOGANY CREEK, HUMBOLDT COUNTY, NEVADA FOR IRRIGATION AND DOMESTIC USES BY VERN R. PARMAN, RALPH G. PARMAN & GEO. SCHADLER

Clyde V. Taylor - John E. Curran, Reg. Engr's,
29 E. 1st St., Reno, Nevada.

12975