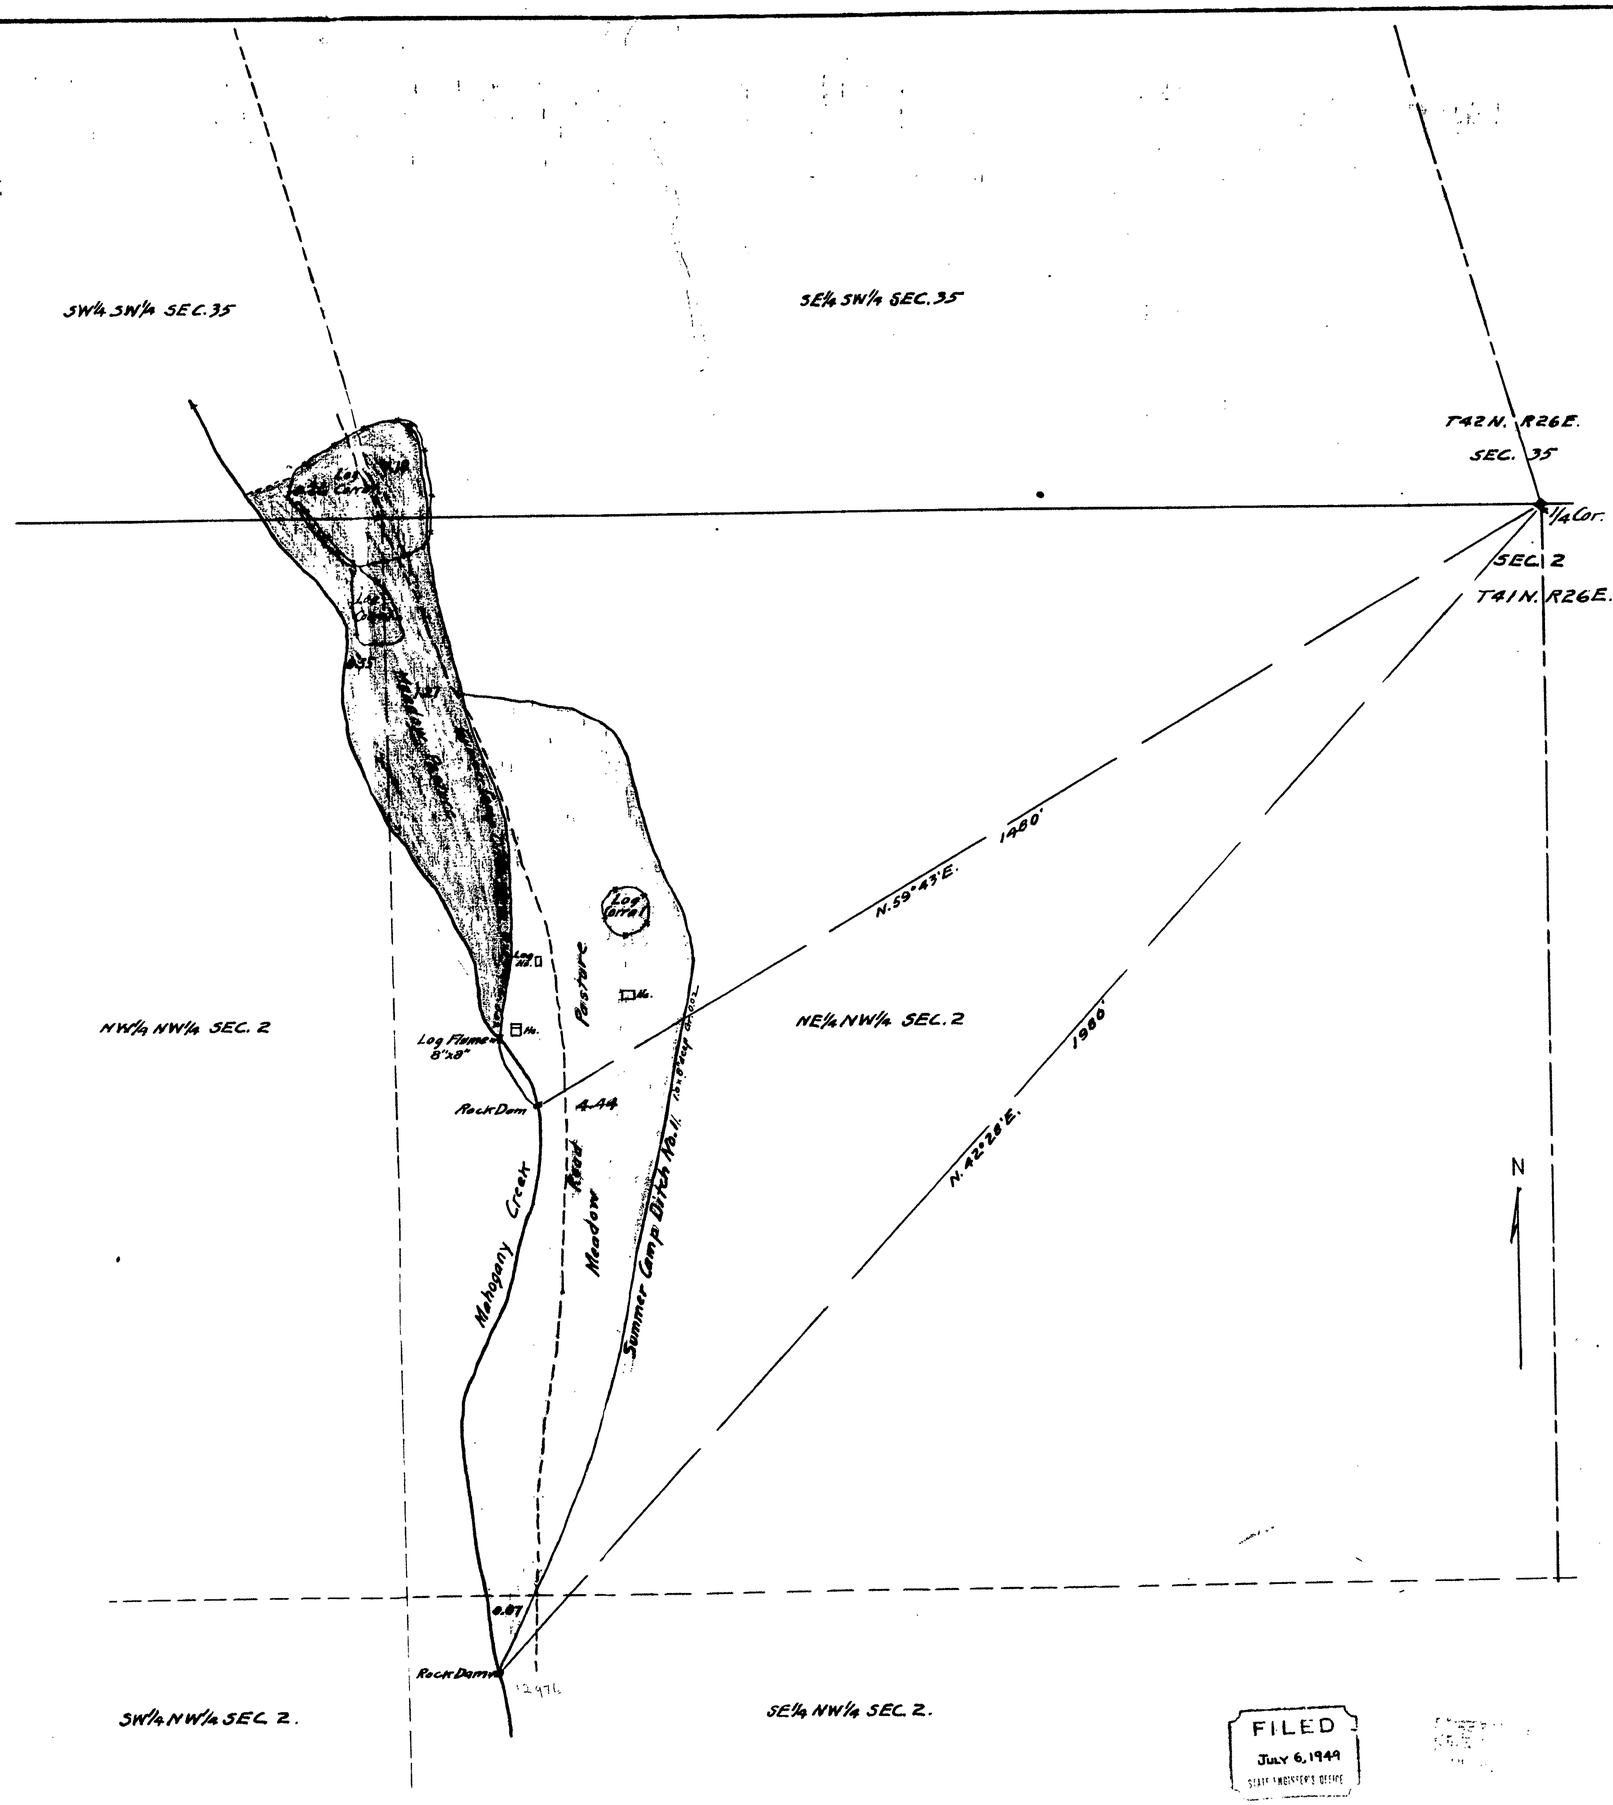

County of Washoe.
State of Nevada. } ss.

I, C.V. Taylor, being first duly sworn, depose and say That this map has been correctly drawn to the designated scale from the field notes of a survey made by me, on the 7th day of June, 1949; that it truly and correctly represents the location and extent of the proposed works to divert the waters of Mahogany Creek, Humboldt County, Nevada, by Vern R. Parman, Ralph G. Parman and George Schadler, for irrigation and domestic purposes under Applications Nos. and ; that it correctly shows the points of diversion, the lands to be irrigated, and all streams and ditches in the vicinity.

C.V. Taylor, R.E. 326.
State Water Right Surveyor.

Subscribed and sworn to before me this 5th. day of July, 1949.

Martha M. Russell
Notary Public in and for Washoe County, Nevada.

0 100 200 300 400 500 FT.

12976 Certificate No 3635 [redacted] June 12, 1951 for 0.10 c.f.s.
12977 Certificate No. 3636 [redacted] June 12, 1951 for 0.05 c.f.s.

MAP TO ACCOMPANY APPLICATIONS TO APPROPRIATE THE WATERS OF MAHOGANY CREEK, HUMBOLDT COUNTY, NEVADA, FOR IRRIGATION AND DOMESTIC USES BY VERN R. PARMAN, RALPH G. PARMAN & GEO. SCHADLER

Clyde V. Taylor - John E. Curran, Reg. Engrs.,
29 E. 1st. St., Reno, Nevada.

FILED
JULY 6, 1949
STATE ENGINEER'S OFFICE

12976–12977