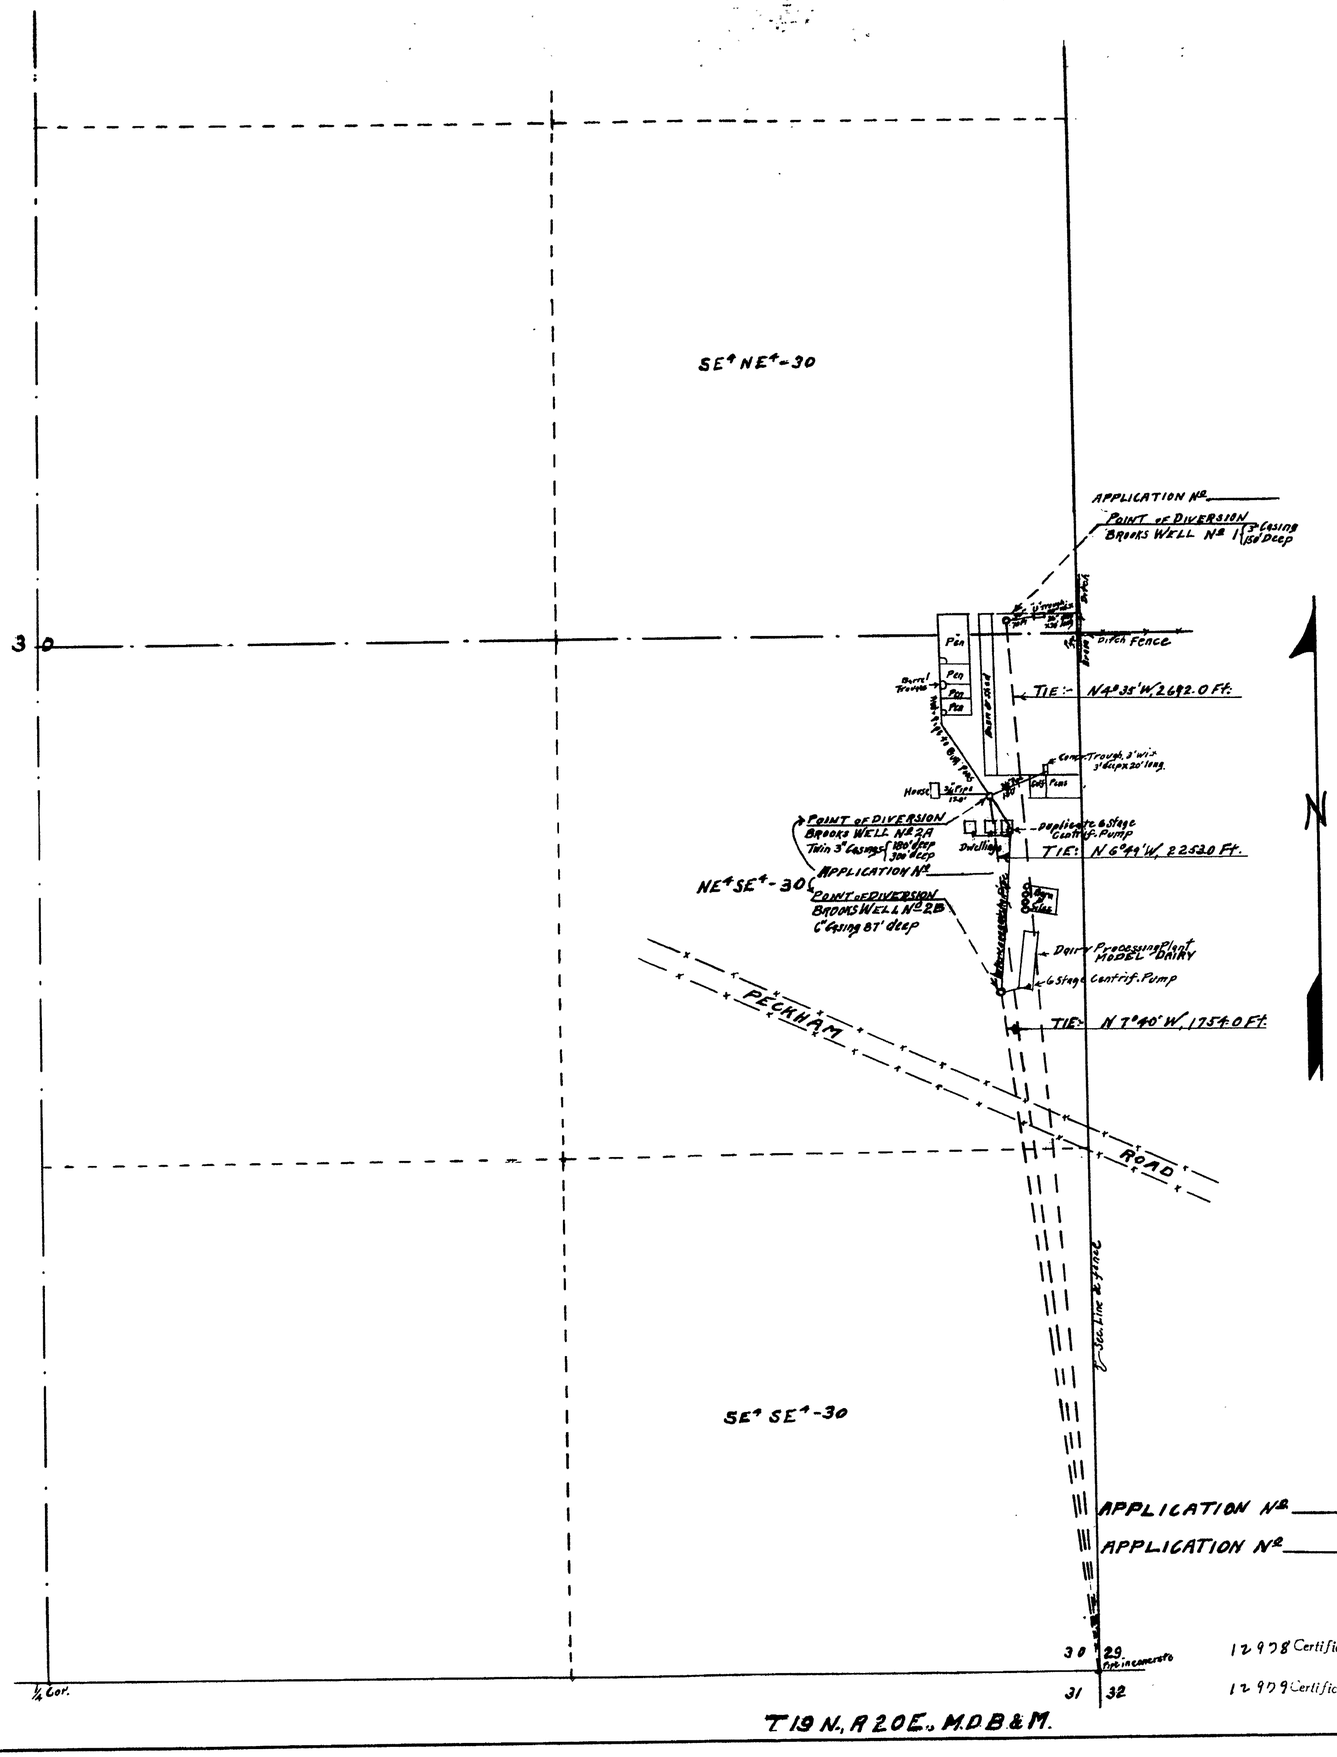

STATE OF NEVADA }
COUNTY OF ORMSBY }

I, E.P. Osgood, being first duly sworn, depose and say that this map, consisting of 1 sheet, has been correctly drawn to the designated scale from field notes of a survey made by me on the day of April, 1949; that it truly and correctly represents the location and extent of the works used to divert water from Underground source by Brooks Well No. 1 and by Brooks Wells 2A & 2B, Washoe County, Nev., by Rewana Farms, Inc., for Domestic and Dairy Processing Plant use. That the proposed point of diversion, the approximate location and size of the diverting channel or other conduit, the place and manner of use and the location and names of all other works or streams, which are crossed, by or connected with the said works, are fully and correctly designated thereon.

E. P. Osgood
State Water Right Surveyor

Subscribed and sworn to before me this 8th day of July 1949

C. E. Thiel
Notary Public in & for Ormsby County, Nevada

My Commission Expires July 6, 1953.

FILED
JULY 8, 1949
STATE ENGINEER

SCALE
1 Inch = 200 Feet
100 0 500 900

APPLICATION No. _____ - WELL No. 1
APPLICATION No. _____ - WELLS Nos. 2A & 2B

12978 Certificate No. 3894 Issued Oct. 15, 1952
12979 Certificate No. 3895 Issued Oct. 15, 1952

MAP
To Accompany Application To Appropriate
Stockwatering & Barn Use, etc.
By REWANA FARMS, INC.
From BROOKS WELL No. 1 AND Nos. 2A & 2B
Washoe County, Nevada
April 1949 E.P. Osgood, Wat. Rt. Sur.

12978-12979