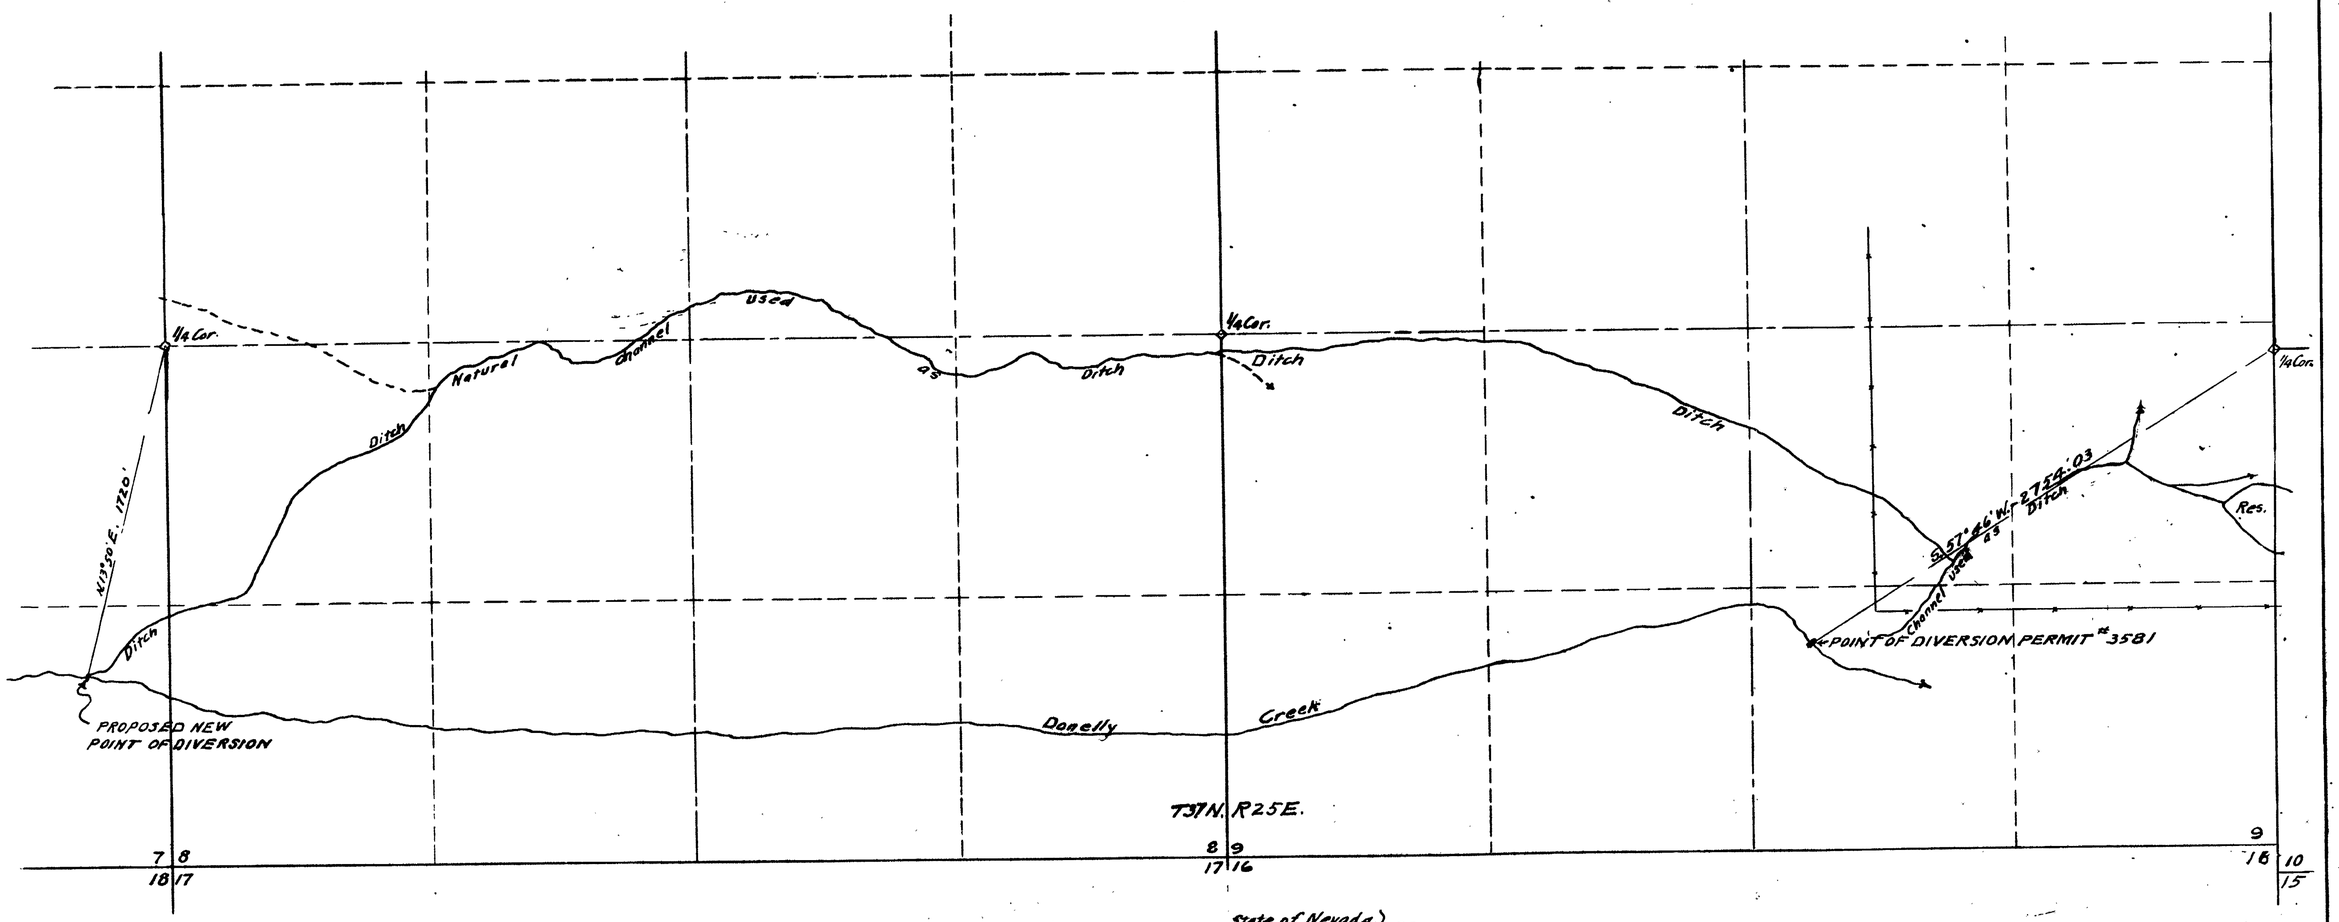

0 400 800 1200 1600 2000 FT.

State of Nevada.
County of Washoe } SS.

I, C.V. Taylor, being first duly sworn, depose and say that this map has been correctly drawn to the designated scale from the field notes of a survey made by me, completed on June 5th, 1949; that it truly and correctly represents the conditions on the ground to result from the proposed change in point of diversion; that the point of diversion under Permit No. 3581, the proposed point of diversion, and the proposed diversion conduit are correctly shown hereon.

C.V. Taylor, R.E. 326.
State Water Right Surveyor.

Subscribed and sworn to before me this 8th day of July, 1949.
Martha M. Russell
Notary Public in and for Washoe County, Nevada.

FILED
JULY 11, 1949
STATE ENGINEER'S OFFICE

MAP TO ACCOMPANY APPLICATION TO CHANGE THE POINT OF DIVERSION OF THE WATERS OF DONELLY CREEK, HUMBOLDT COUNTY, NEVADA, UNDER PERMIT NO. 3581 BY PARMAN BROTHERS.

Clyde V. Taylor - John E. Curran, Reg. Engineers
29 E. 1st. St., Reno, Nevada.

12980