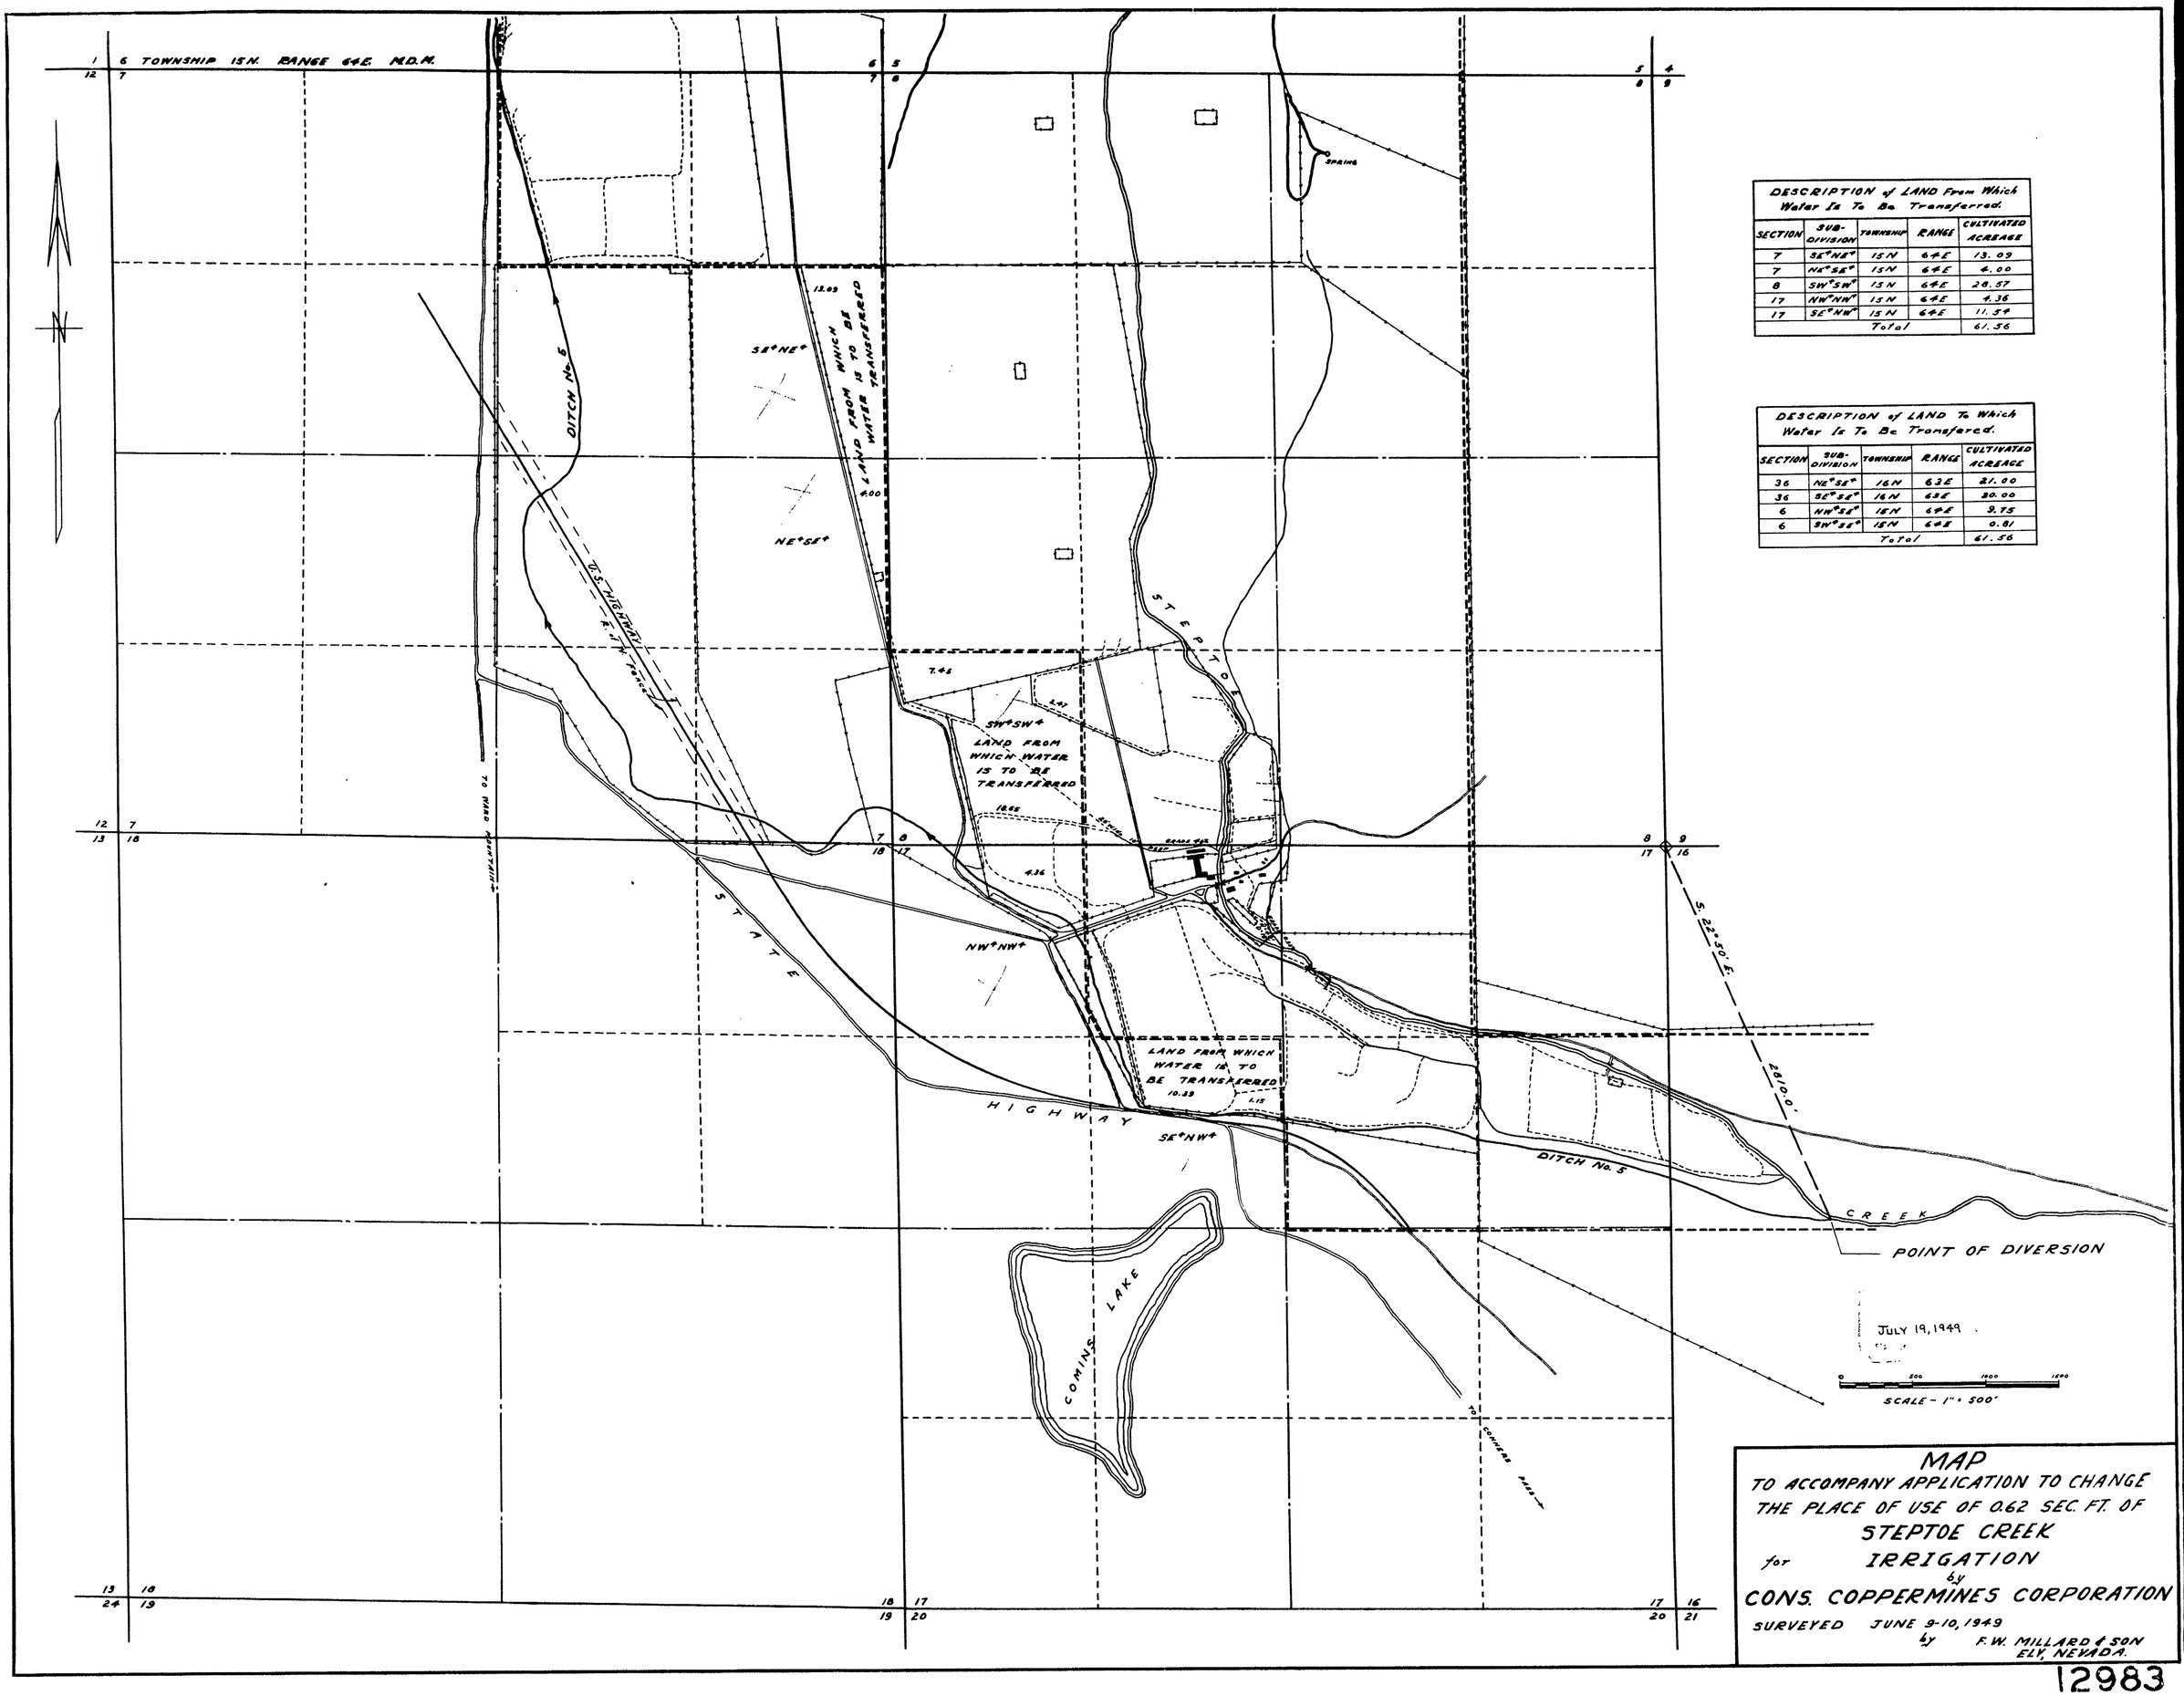

DESCRIPTION of LAND From Which Water Is To Be Transferred.				
SECTION	SUB-DIVISION	TOWNSHIP	RANGE	CULTIVATED ACREAGE
7	SE¼NE¼	15 N	64 E	13.09
7	NE¼SE¼	15 N	64 E	4.00
8	SW¼SW¼	15 N	64 E	28.57
17	NW¼NW¼	15 N	64 E	4.36
17	SE¼NW¼	15 N	64 E	11.54
		Total		61.56

DESCRIPTION of LAND To Which Water Is To Be Transfered.				
SECTION	SUB-DIVISION	TOWNSHIP	RANGE	CULTIVATED ACREAGE
36	NE¼SE¼	16 N	63 E	21.00
36	SE¼SE¼	16 N	63 E	30.00
6	NW¼SE¼	15 N	64 E	9.75
6	SW¼SE¼	15 N	64 E	0.81
		Total		61.56

MAP

TO ACCOMPANY APPLICATION TO CHANGE THE PLACE OF USE OF 0.62 SEC. FT. OF

STEPTOE CREEK

for IRRIGATION

by

CONS. COPPERMINES CORPORATION

SURVEYED JUNE 9-10, 1949

by F.W. MILLARD & SON
ELY, NEVADA.

12983

STATE OF NEVADA }
COUNTY OF WHITE PINE } ss.

I, Robert W. Millard, being first duly sworn, depose and say that this map, consisting of two sheets, numbered from 1 to 2, inclusive, has been correctly drawn to the designated scale from field notes of a survey made by me between the 8th and 11th days of June, 1949; that it truly and correctly represents the proposed location and extent of the works used to divert water from STEPTOE CREEK in WHITE PINE COUNTY by CONSOLIDATED COPPER-MINES CORPORATION for irrigation purposes. That the proposed point of diversion, the approximate location and size of the diverting channel, all reservoirs or basins, the location and names of all other works which will cross or connect with the proposed works, and the boundary of all lands, showing by 40-acre subdivisions the areas proposed to be irrigated, are fully and correctly designated thereon.

Robert W. Millard
State Water Right Surveyor

Subscribed and sworn to before me this day of July, 1949.

Notary Public in and for White Pine County, Nevada.
My Commission expires December 22, 1949.

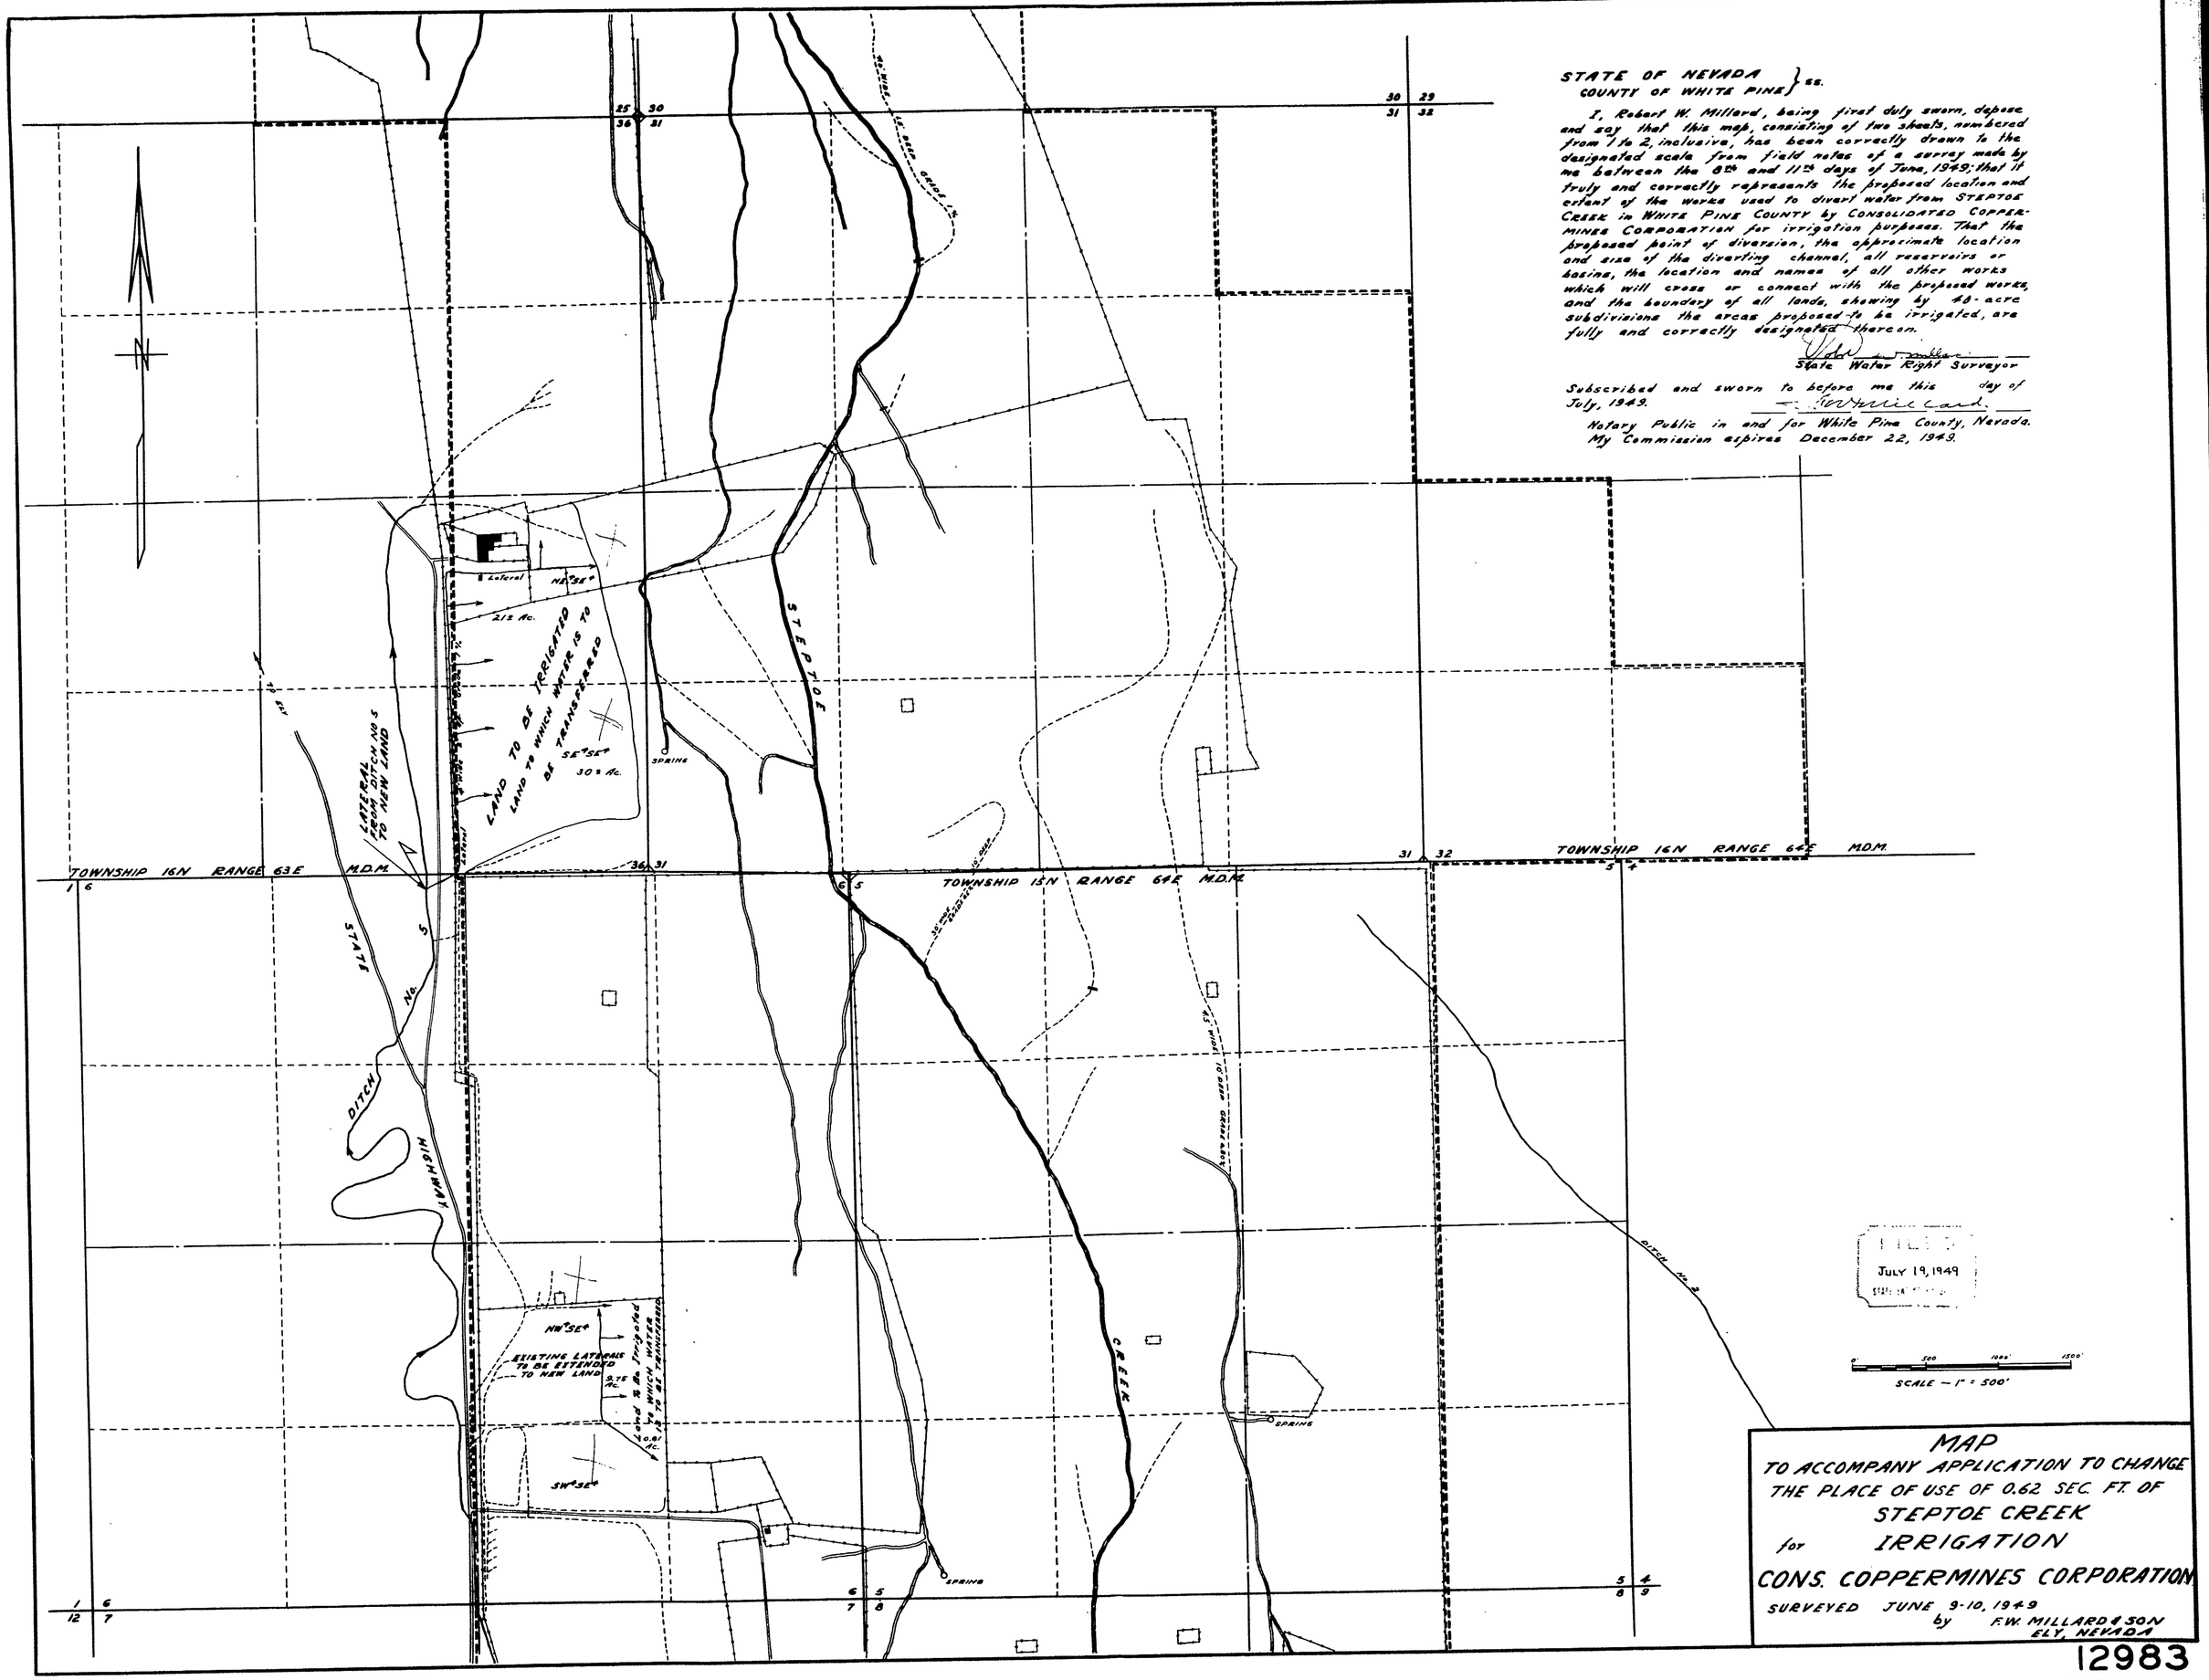

FILED
JULY 19, 1949
STATE ENGINEER

MAP
TO ACCOMPANY APPLICATION TO CHANGE THE PLACE OF USE OF 0.62 SEC. FT. OF
STEPTOE CREEK
for IRRIGATION
CONS. COPPERMINES CORPORATION
SURVEYED JUNE 9-10, 1949
by F.W. MILLARD & SON
ELY, NEVADA

12983