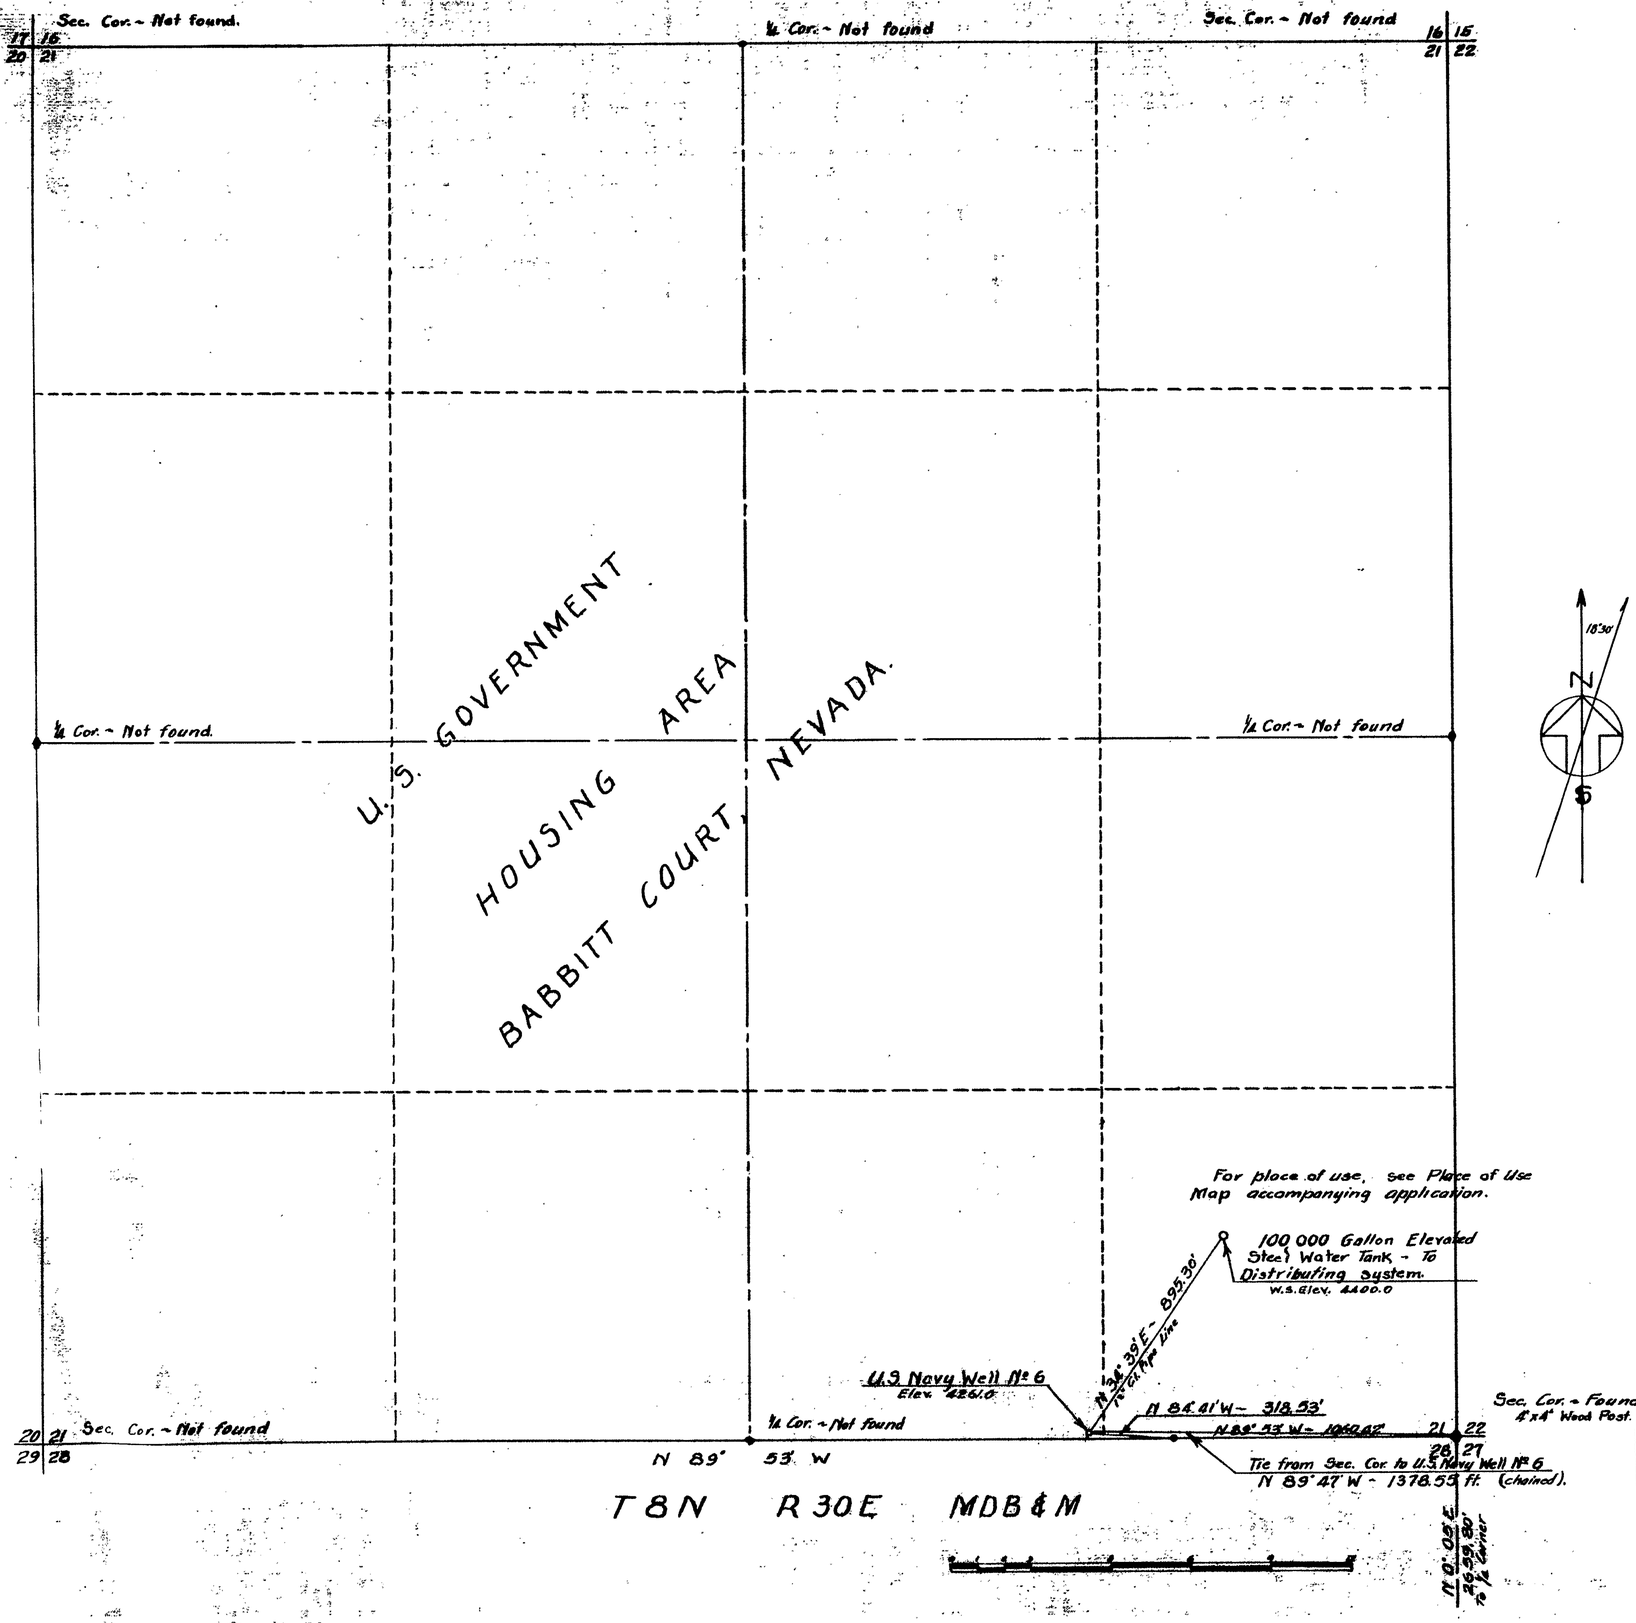

Note:-
The bearings and distances as are shown on the Section Lines are as recorded on Township Plat in the U.S. Land Office. The survey being made during Oct. 1880.

State of Nevada }
County of Mineral } ss.

I, Floyd L. Justus, being first duly sworn, depose and say that this map, consisting of one sheet, has been correctly drawn to the designated scale from field notes of a survey made by me on the 27th. day of May 1949, that it truly and correctly represents the proposed location and extent of the works used to divert water from the underground at a Well known as U.S. Navy Well № 6, in Mineral County by the United States Government, to be used for Domestic and Municipal Purposes. That the point of diversion, the approximate location and size of the diverting channel or other conduit, the place and manner of use, are fully and correctly designated hereon

Floyd L. Justus
State Water-Right Surveyor

Subscribed and sworn to before me this 30th day of June, 1949.

Notary Public in and for Mineral County, Nevada.
My commission expires Feb. 17, 1951.

FILED
Aug 15, 1949
STATE ENGINEER'S OFFICE

MAP

TO ACCOMPANY APPLICATION TO APPROPRIATE UNDERGROUND WATER AT U.S. NAVY WELL № 6. MINERAL COUNTY, NEVADA.

12993