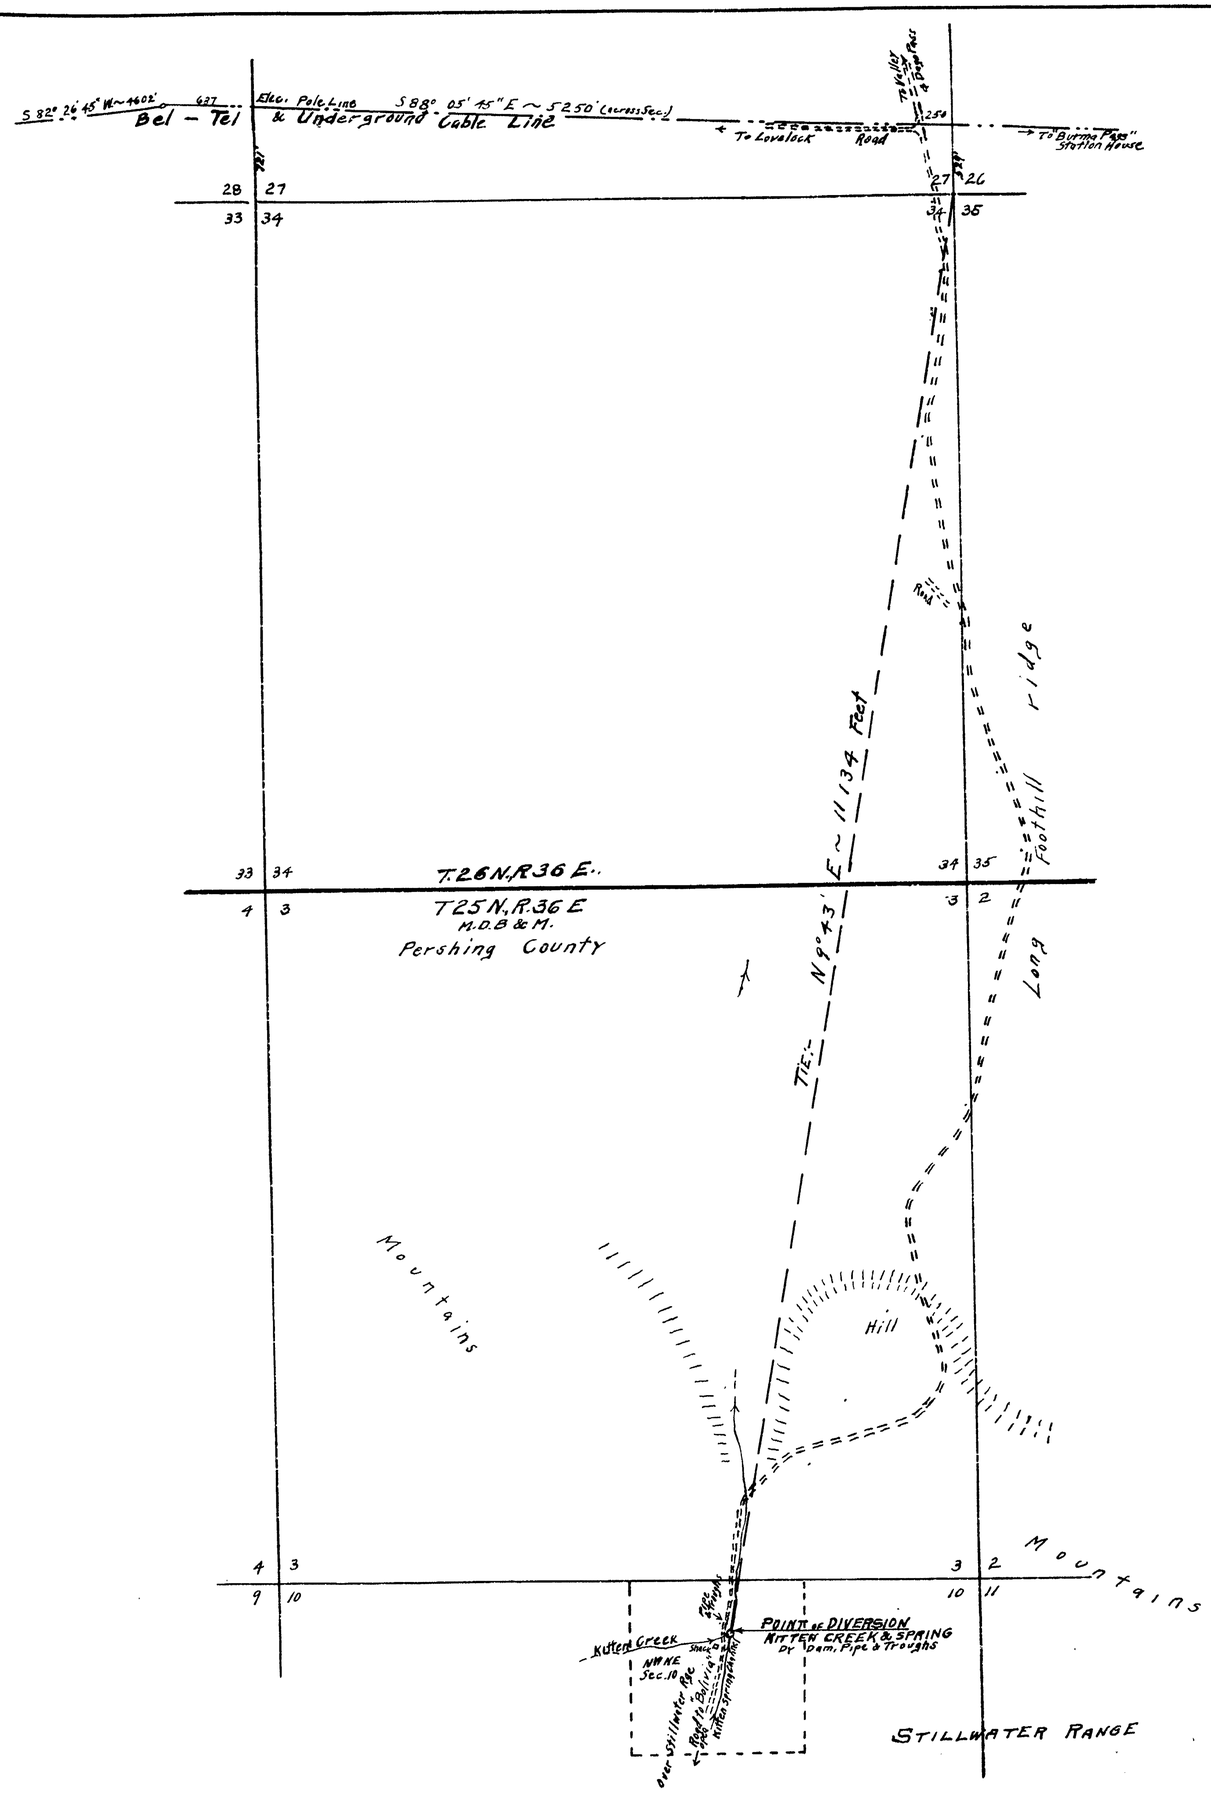

STATE of NEVADA }
COUNTY of ORMSBY } S.S.

I, E.P. Osgood, being first duly sworn, depose and say that this map, consisting of 1 sheet, has been correctly drawn to the designated scale from field notes of a survey made by me on the 9th day of October, 1949; that it truly and correctly represents the location and extent of the works used to divert water from Kitten Creek and Kitten Spring, Pershing County, Nevada, by Wayne Wightman for Stockwatering use.

That the proposed point of diversion, the approximate location and size of the diverting channel or other conduit, the place and manner of use and the location and names of all other works or streams, which are crossed by or connected with the said works, are fully and correctly designated thereon.

E.P. Osgood
State Water Right Surveyor

Subscribed & sworn to before me this 23rd day of December, 1949

C.E. Theix
Notary Public in & for Ormsby County, Nevada

My Commission Expires July 6, 1953

SCALE
1 inch = 600 Feet
100 0 200 400 600 800 1000 2000 Feet

No. 12996 - Filed Aug. 2, 1949

FILED
Dec. 23, 1949
STATE ENGINEER'S OFFICE

MAP
TO ACCOMPANY APPLICATION TO APPROPRIATE
WATER FROM KITTEN CREEK & KITTEN SPRING
Pershing County, Nevada
FOR STOCKWATERING
BY
WAYNE WIGHTMAN

December 1949 E.P. Osgood, St. Wat. Rt. Sur.

12996