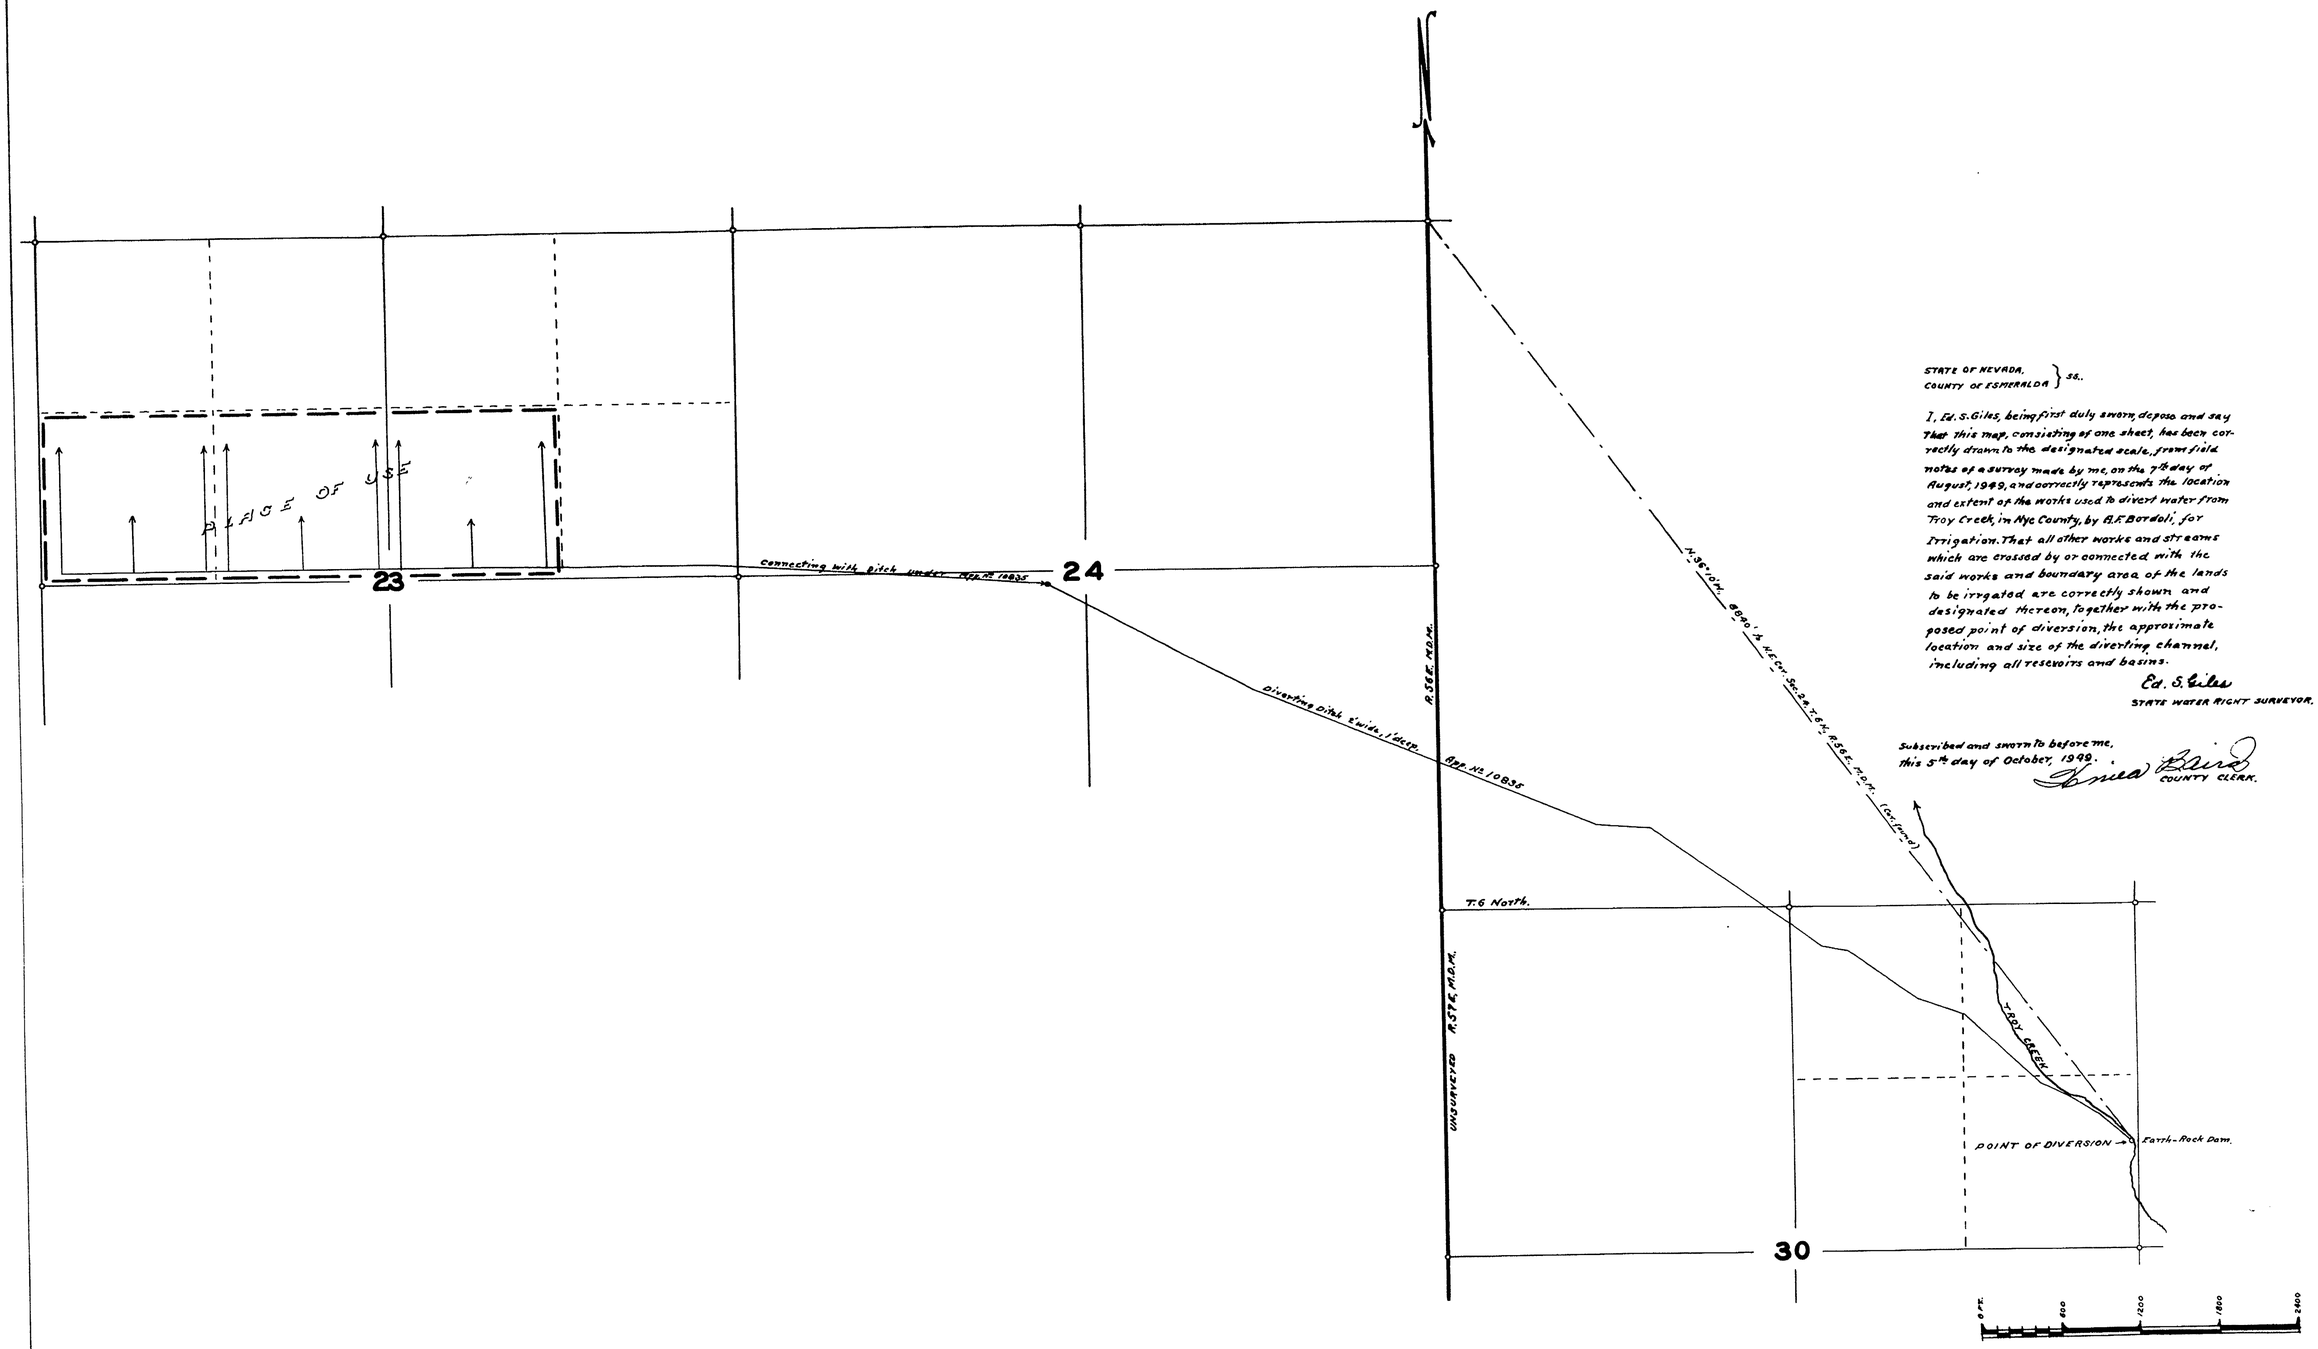

STATE OF NEVADA, }
COUNTY OF ESMERALDA } ss.

I, Ed. S. Giles, being first duly sworn, depose and say that this map, consisting of one sheet, has been correctly drawn to the designated scale, from field notes of a survey made by me, on the 7th day of August, 1949, and correctly represents the location and extent of the works used to divert water from Troy Creek, in Nye County, by A.F. Bordoli, for Irrigation. That all other works and streams which are crossed by or connected with the said works and boundary area of the lands to be irrigated are correctly shown and designated thereon, together with the proposed point of diversion, the approximate location and size of the diverting channel, including all reservoirs and basins.

Ed. S. Giles
STATE WATER RIGHT SURVEYOR.

Subscribed and sworn to before me,
this 5th day of October, 1949.
Fred Baird
COUNTY CLERK.

FILED
Nov. 1, 1949
STATE ENGINEER

MAP TO ACCOMPANY APPLICATION TO
CHANGE THE PLACE OF USE UNDER
APPLICATION No 11202
BY
A.F. BORDOLI
FROM
TROY CREEK,
FOR
IRRIGATION.

13004