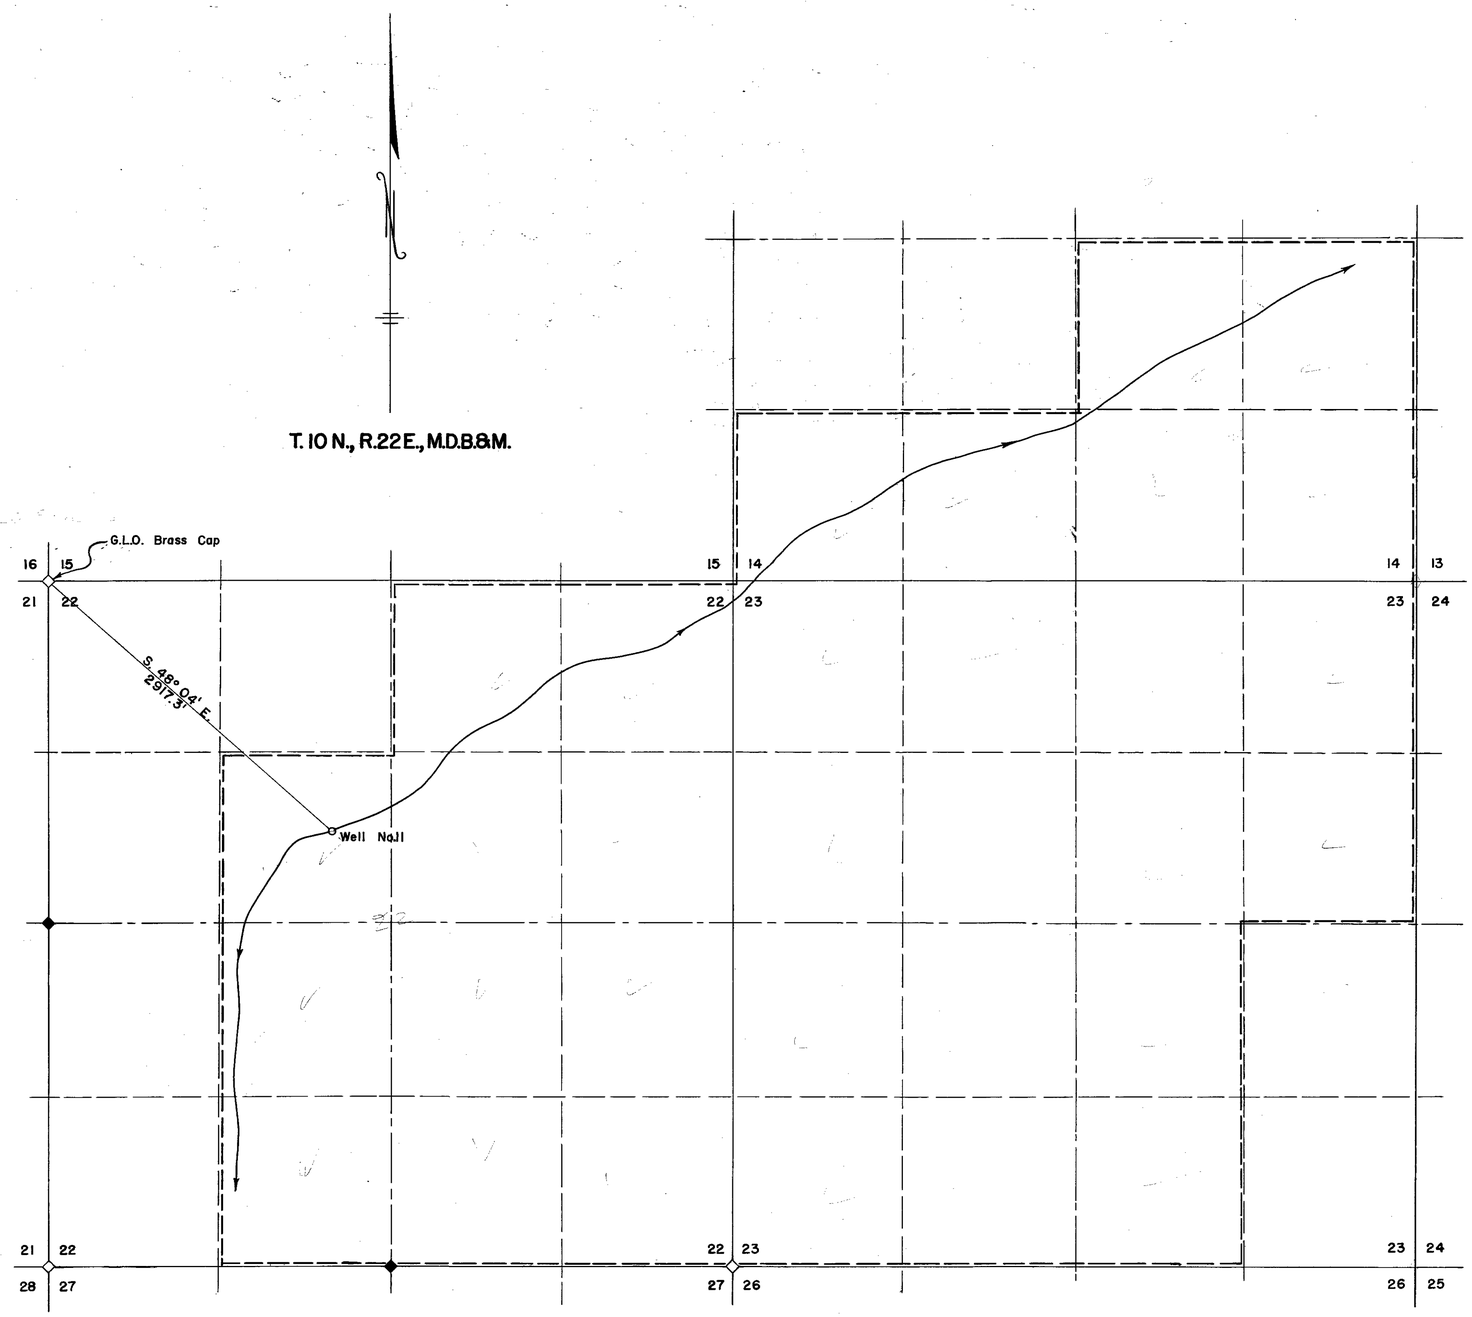

STATE OF NEVADA } ss
COUNTY OF ORMSBY }

I, William J. Johnstone, being first duly sworn, depose and say that this map consisting of one sheet, has been correctly drawn to the designated scale from field notes of a survey made by me June 9 to July 24, 1949, that it truly and correctly represents the location and extent of the works used to divert water from an underground source in Douglas County by Freeman E. Fairfield for irrigation and domestic purposes, that the point of diversion, the place and manner of use are fully and correctly designated heron.

William J. Johnstone
STATE WATER RIGHT SURVEYOR

Subscribed and sworn to before me this 2nd day of August

Joyce Maddaford
NOTARY PUBLIC IN AND FOR ORMSBY COUNTY, NEVADA

True Meridian determined by Series of Polaris and Solar Observations

SCALE: 1 INCH = 600 FEET

600 1200 1800 2400

FILED
Aug. 5, 1949

McLEOD WALLACE JOHNSTONE ENGINEERING CARSON CITY, NEVADA

MAP TO ACCOMPANY APPLICATION
TO APPROPRIATE WATER
FOR
IRRIGATION AND DOMESTIC
BY
FREEMAN E. FAIRFIELD
FROM
UNDERGROUND SOURCE
August 1, 1949

13014