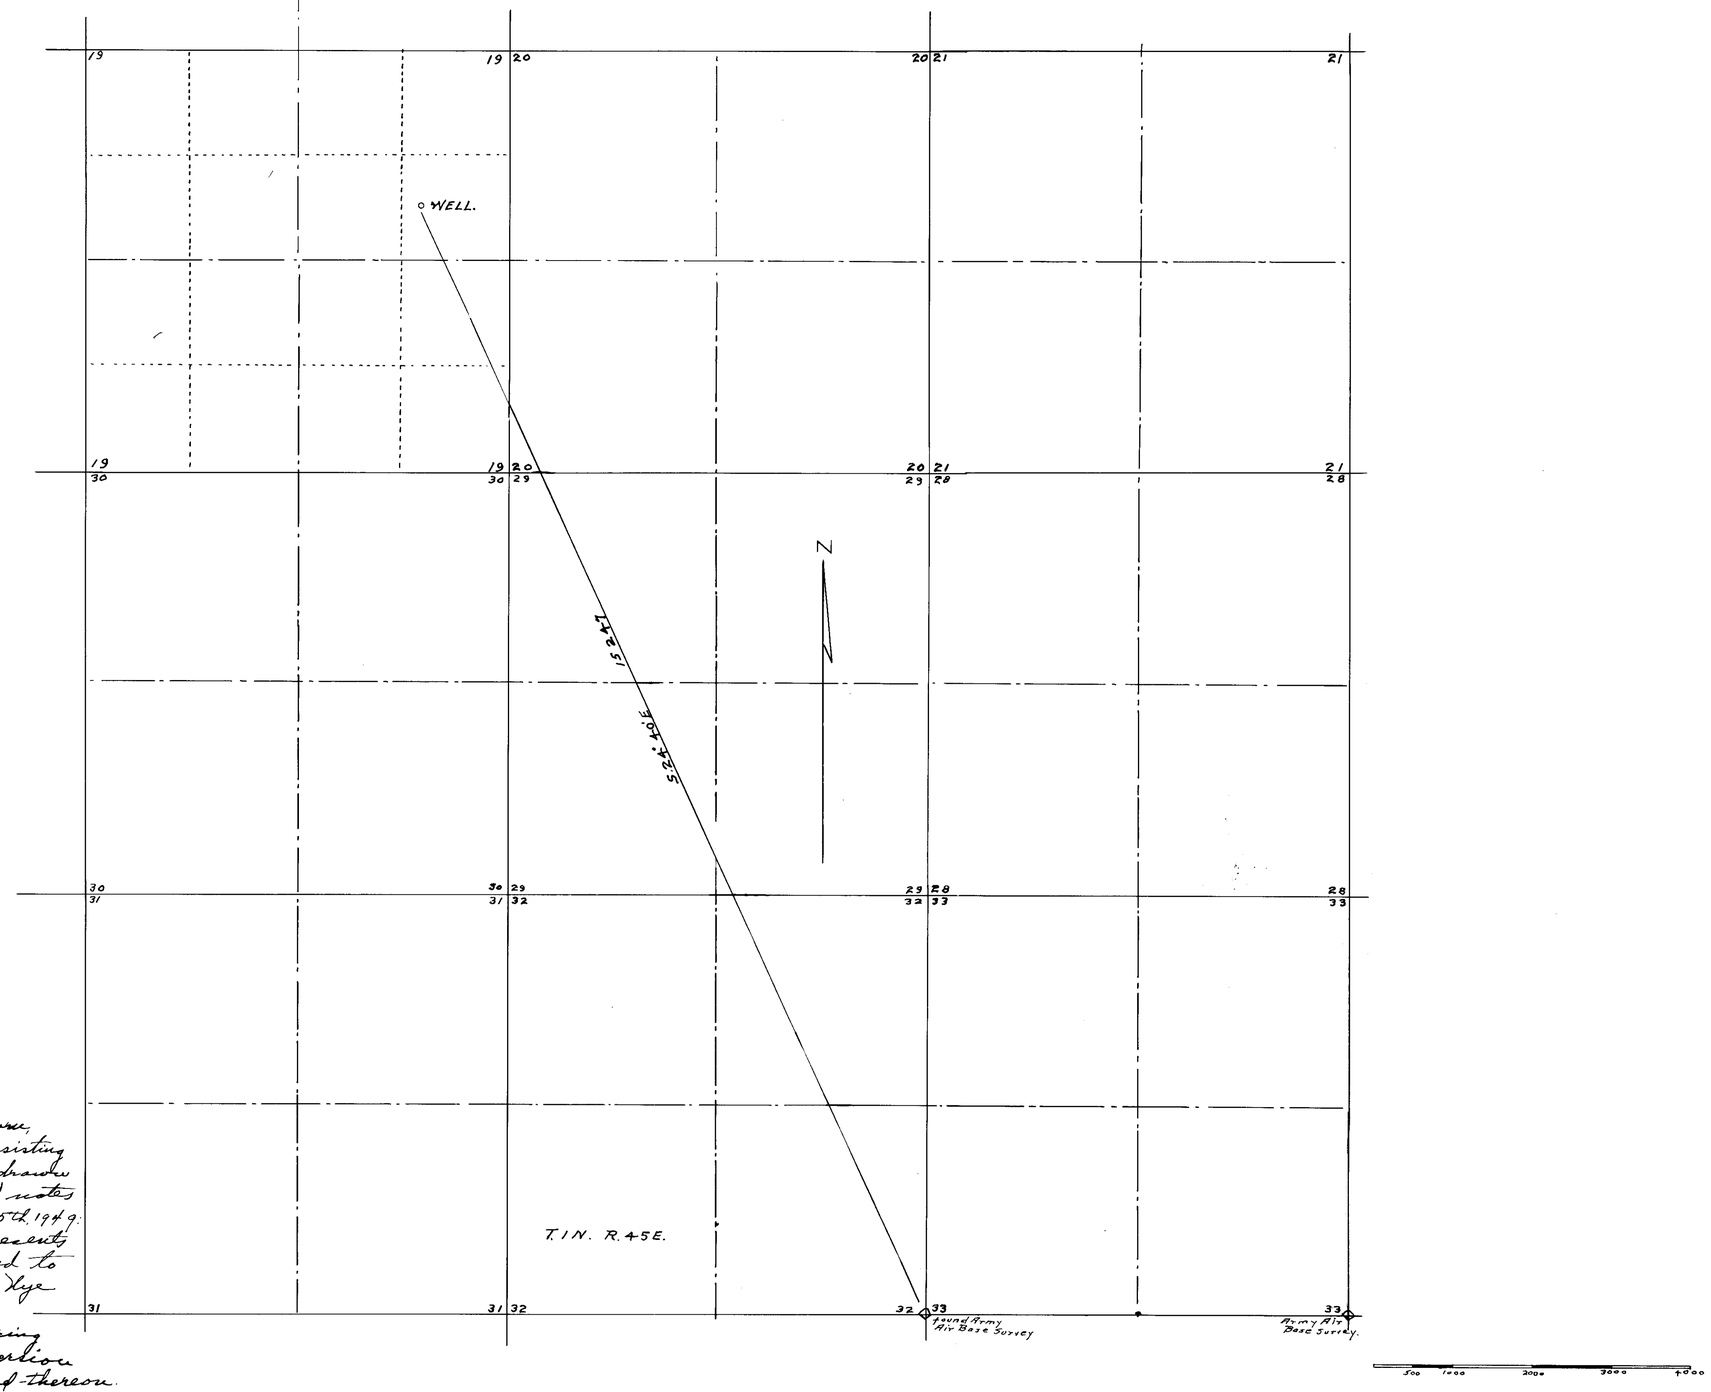

State of Nevada }
County of Nye. } ss.

I, D. S. Johnson, being first duly sworn, deposes and say that this Map consisting of one sheet has been correctly drawn to the designated scale from field notes of a survey made by me May 25th, 1949; that it truly and correctly represents the location of the works used to divert water from a Well in Nye county by Warren C. Hunt and Donald B. Hunt for Stockwatering purposes. That the point of diversion is fully and correctly designated thereon.

D. S. Johnson
State Water Right Surveyor

Subscribed and sworn to before me this 27th day of May 1949.

A. Ferguson
Notary Public

My Commission expires Nov. 3. 1951

MAY 31, 1949

CERTIFICATE NO. 5896 ISSUED May 18, 1965

MAP

TO ACCOMPANY APPLICATION OF

WARREN C. HUNT & DONALD B. HUNT.

TO APPROPRIATE WATER FROM A WELL FOR STOCK WATERING.

MAY 27th, 1949 Scale 1" = 1000'

81318 **13018** 13018