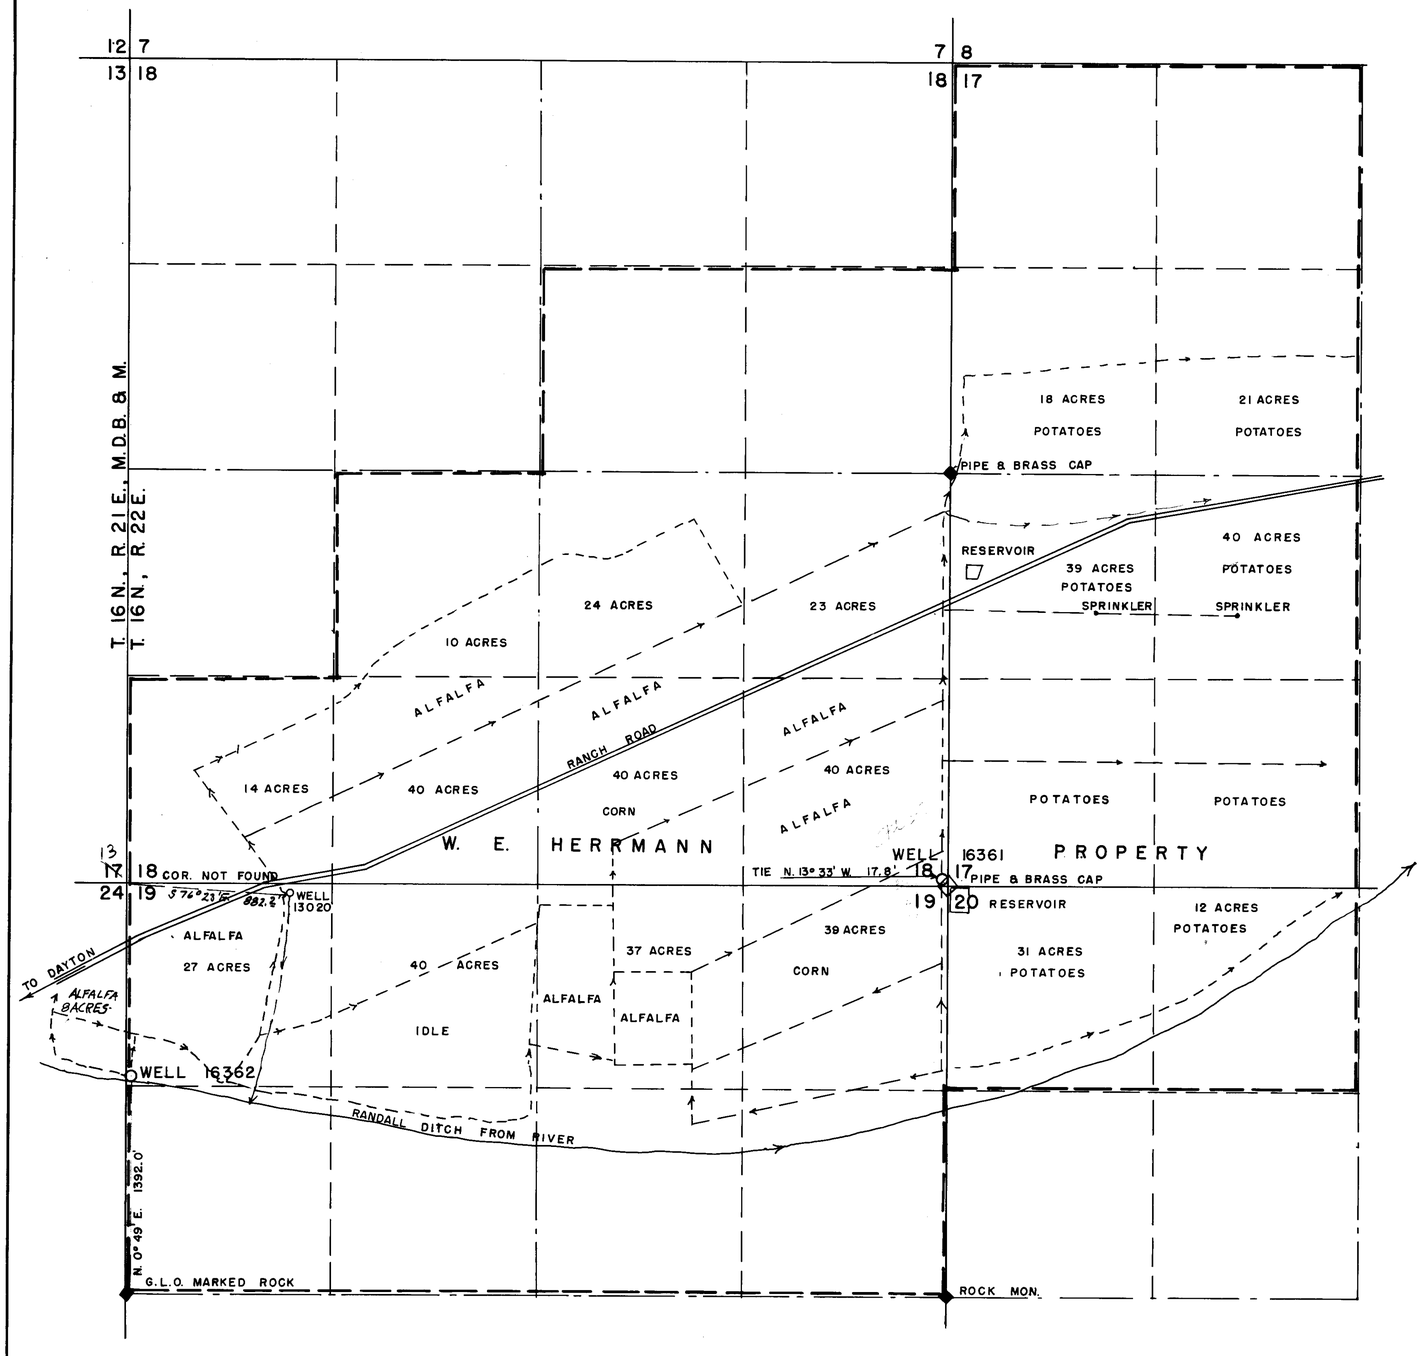

	SECTION	SUBDIVISION		TOWN-SHIP	RANGE	CULTIVATED ACREAGE	DESCRIPTION OF CULTURE	DATE OF FIRST CULTURE
13020-16361-16362	18	SW1/4	SW1/4	16N	22E	14	ALFALFA	
" " "	"	SE1/4	"	"	"	30 10	" CORN	
" " "	"	NE1/4	"	"	"	10	ALFALFA	
" " "	"	NW1/4	SE1/4	"	"	24	"	
" " "	"	NE1/4	"	"	"	23	"	
" " "	"	SE1/4	"	"	"	40	"	
" " "	"	SW1/4	"	"	"	22 18	" CORN	
13020 —— 16362	19	NW1/4	NW1/4	"	"	8 19	" ALFALFA	
13020-16361-16362	"	NE1/4	"	"	"	16 24	CORN IDLE	
" " "	"	NW1/4	NE1/4	"	"	30 7	ALFALFA CORN	
" " "	"	NE1/4	"	"	"	18 8	" ALFALFA	
" " "	"	"	"	"	"	13	IDLE	
" " "	17	SW1/4	NW1/4	"	"	18	POTATOES	
" " "	"	SE1/4	"	"	"	21	"	
13020-16361	"	SW1/4		"	"	154	"	
16361	20	NW1/4	NW1/4	"	"	31	"	
16361	"	NE1/4	"	"	"	12	"	
13020-16362	24	NE1/4	NE1/4	16N.	21E.	4 4	ALFALFA IDLE	

STATE of NEVADA } ss
County of Ormsby

I, Walter G. Reid, being first duly sworn, depose and say that this map, consisting of one sheet, has been correctly drawn to the designated scale from field notes of a survey made by me on the 14 th day of June, 1962; that it truly and correctly represents the proposed location and extent of the works used to divert water from an underground source, in Lyon County, by W. E. Herrmann for irrigation purposes under Application Nos. 16361, 16362 & 13020. That the point of diversion, the location, size of the diverting channel, location and description of all measuring devices, the location and extent of lands owned or controlled by the applicant upon which water applied for under Application Nos. 16361, 16362 & 13020 is used, together with the area and kind of culture in each 40-acre subdivision, and the location and names of all other works or streams which are crossed by or connected with said works are fully and correctly designated thereon.

Walter G. Reid
State Water Right Surveyor

Subscribed and sworn to before me this 20th day of June, 1962.

M. Kathryn Bartlett
Notary Public in and for Ormsby County, Nevada.

My Commission Expires December 31, 1962

SCALE — 1" = 500'

0 100 250 500 1000 1500 2000 2500

FILED
June 20, 1962
STATE ENGINEER'S OFFICE

CERTIFICATE NO. 5581 ISSUED July 25, 1963
13020
CERTIFICATE NO. 5582 ISSUED July 25, 1963
16361
CERTIFICATE NO. 5583 ISSUED July 25, 1963
16362

MAP
TO ACCOMPANY PROOF
OF BENEFICIAL USE UNDER
THE APPLICATION NOS. 16361, 16362 & 13020
FOR IRRIGATION
BY W. E. HERRMANN
FROM UNDERGROUND SOURCE

75103
75102
75101
64784
64783
64782
58951
58950
55999-T
55998-T
55176
55177-T 53749-T 53748-T 53292 53288 53287 53286 53285 50543 16361 16362 13020 File Under