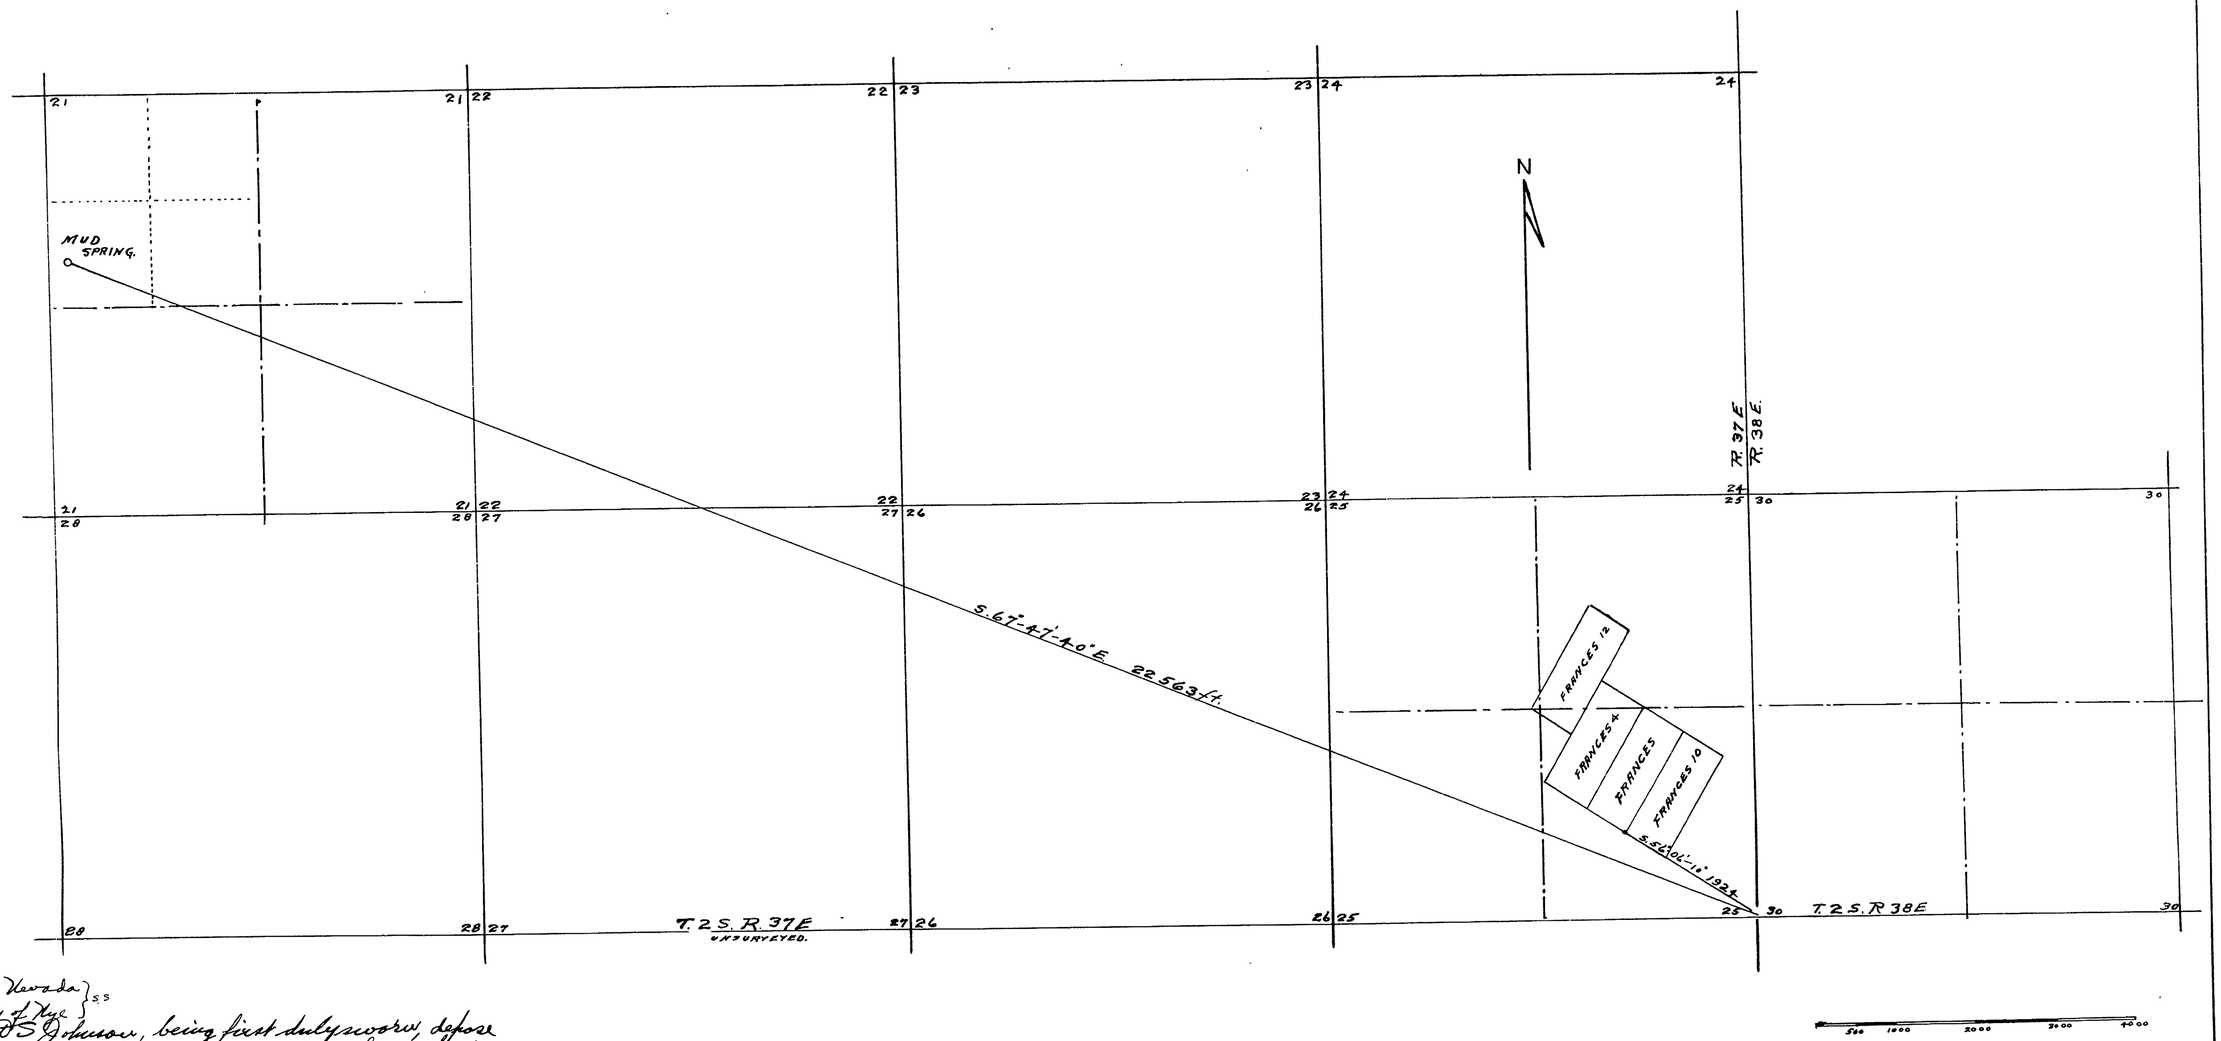

State of Nevada } ss
County of Nye }

I, D S Johnson, being first duly sworn, depose and say that this map, consisting of one sheet, has been correctly drawn to the designated scale from field notes of a Survey made by me July 18-19-20, 1949; that it truly and correctly represents the location of the proposed works used to divert water from Mud Spring in Esmeralda County by Shirley-Chiatovich & Humphrey for Stockwatering purposes.

D S Johnson
State Water Right Surveyor

Subscribed and sworn to before me this 6th day of August, 1949

A Frequon
Notary Public

Certificate No. 4195 Issued Feb. 7, 1955

FILED
Aug. 10, 1949
STATE ENGINEER'S OFFICE

MAP
TO ACCOMPANY APPLICATION OF
SHIRLEY-CHIATOVICH & HUMPHREY
TO APPROPRIATE WATER FROM MUD SPRING.
FOR STOCK WATERING.
Scale 1" = 1000'
Aug. 5th, 1949

13021