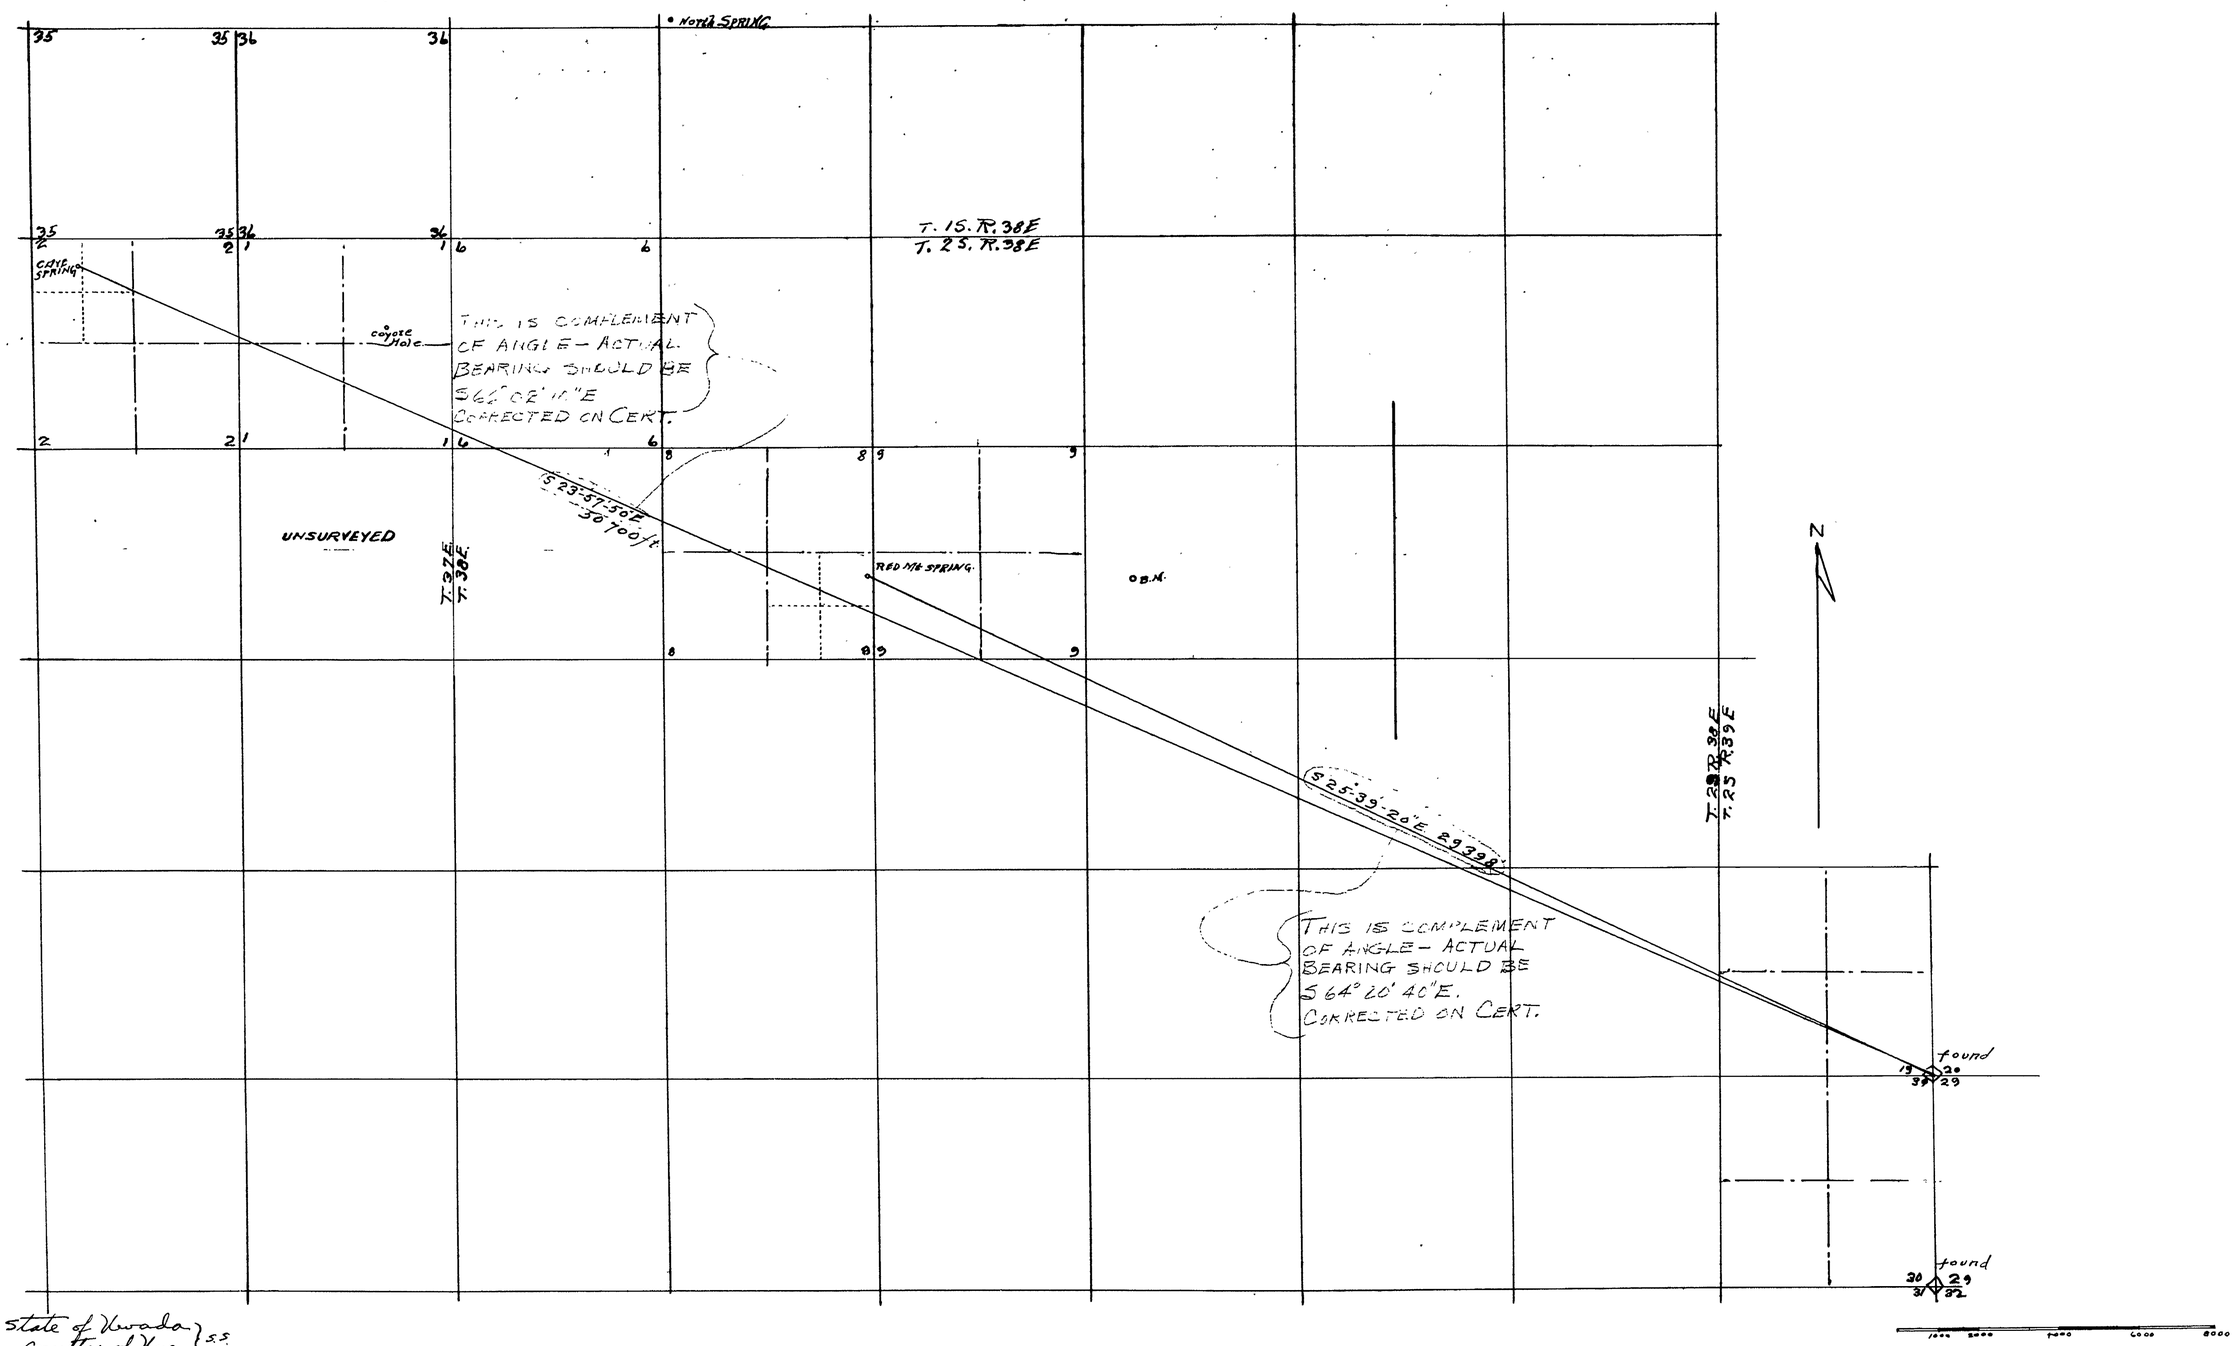

State of Nevada } S.S.
County of Nye }

I, D S Johnson, being first duly sworn, depose and say: that this Map, consisting of one sheet, has been correctly drawn to the designated scale from field notes of a survey made by me July 11-12-19, 1949 that it truly and correctly represents the location of the works used to divert water from Cave Spring and Red Mountain Spring in Esmeralda County by Shirley-Chiatovich & Humphrey for stock watering purposes.

Subscribed and sworn to before me this 6th day of Aug. 1949

A Ferguson
Notary Public

D S Johnson
State Water Right Surveyor

13022 Certificate No. 4196 Issued Feb. 7, 1955

13023 Certificate No. 4197 Issued Feb. 7, 1955

FILED
Aug. 10, 1949
STATE ENGINEER'S OFFICE

MAP

TO ACCOMPANY APPLICATION OF

SHIRLEY-CHIATOVICH & HUMPHREY

TO APPROPRIATE WATER FOR STOCKWATERING FROM CAVE SPRING & RED MOUNTAIN SPRING.

Scale 1" = 2000

Aug. 6th, 1949

13022-13023