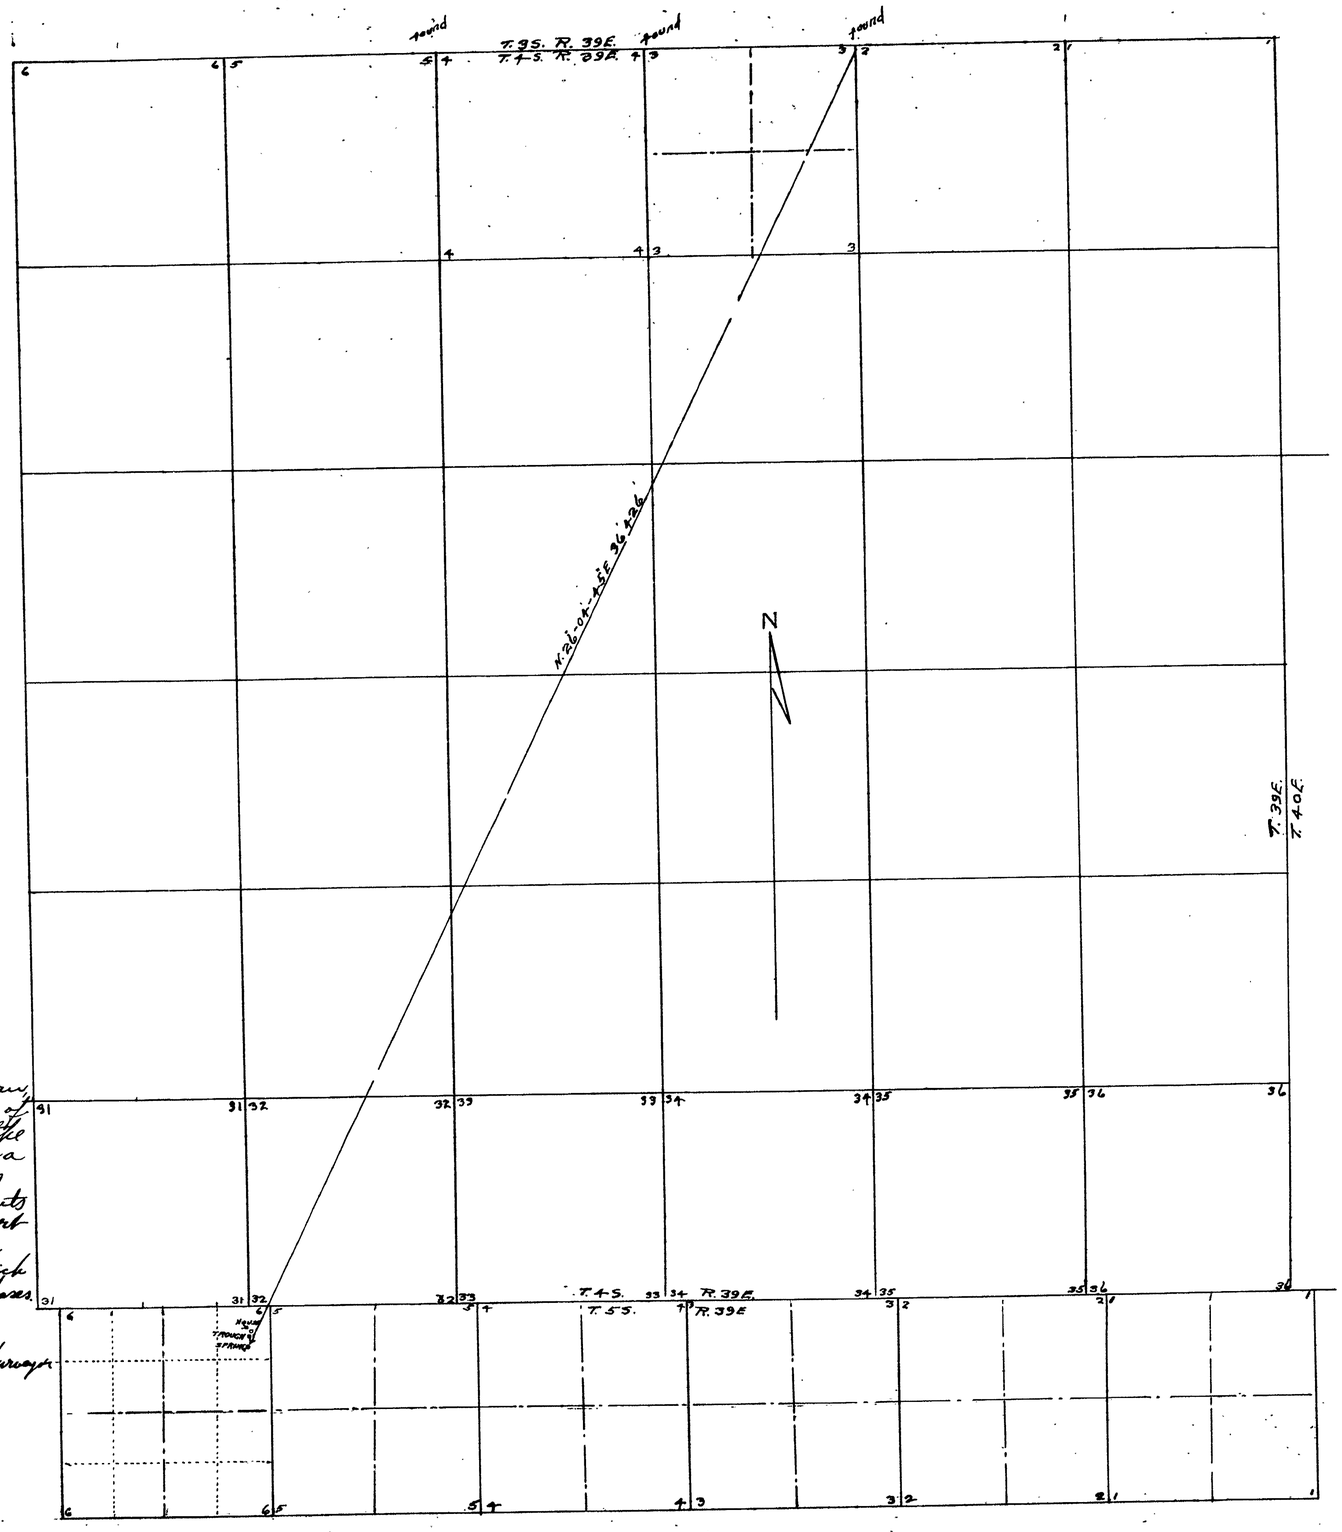

State of Nevada } s.s.
County of Nye

I D.S. Johnson, being first duly sworn, before and say that this Map, consisting of one sheet, has been correctly drawn to the designated scale from field notes of a survey made by me July 14th 1949 that it truly and correctly represents the location of the works used to divert water from Fields Camp Spring in Esmeralda County by Shirley-Chiatovich & Humphrey for Stock watering purposes.

D.S. Johnson
State Water Right Surveyor

Subscribed and sworn to before me this 6th day of Aug. 1949
C. Johnson
Notary Public

Certificate No. 4679 Issued Mar. 26, 1958

FILED
Aug. 10, 1949

1000 2000 4000 6000 8000

MAP

TO ACCOMPANY APPLICATION OF

SHIRLEY - CHIATOVICH & HUMPHREY

TO APPROPRIATE WATER FROM FIELDS CAMP SPRING

FOR STOCK WATERING.

Scale 1" = 2000' Aug. 5th, 1949

13024