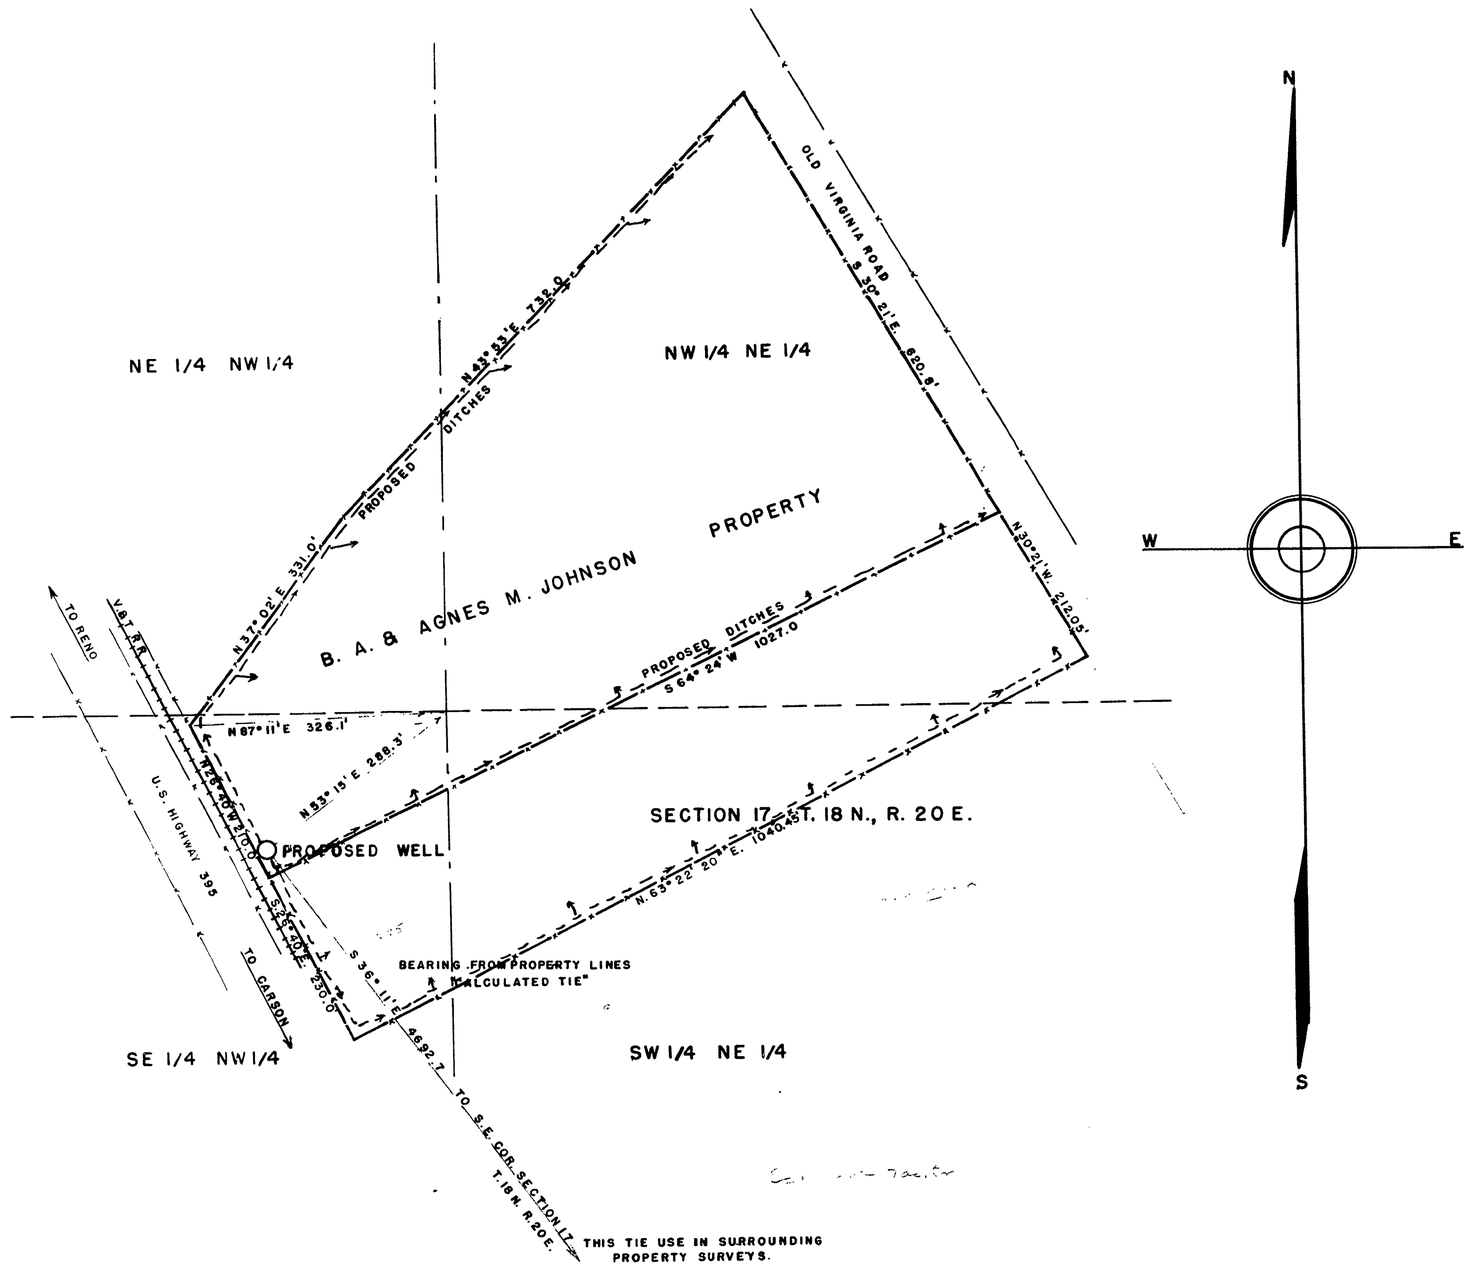

SECTION	SUBDIVISION	TWSHIP	RANGE	CULTIVATED ACREAGE	DISCRIPTION OF CULTURE	DATE OF FIRST CULTURE
17	NE 1/4 NW 1/4	18 N	20 E	1.42		
"	SE 1/4 NW 1/4	"	"	1.04		
"	NW 1/4 NE 1/4	"	"	7.30		
"	SW 1/4 NE 1/4	"	"	0.24		
"	NW¼ NE¼	"	"	1.68		
"	SW¼ NE¼	"	"	2.57		
"	SE¼ NW¼	"	"	1.00		

STATE of NEVADA }ss
County of STOREY }

I, Walter G. Reid, being first duly sworn, depose and say that this map, consisting of one sheet, has been correctly drawn to the designated scale from field notes of a survey made by me the 3rd. day of Sept. 1949; that it truly and correctly represents the location and extent of the proposed works to be used to divert water from underground source, in Washoe County, by B. A. & Agnes M. Johnson for irrigation purposes. That the proposed point of diversion, the approximate location of the diverting channels, all reservoirs or basins, the location and names of all other works which will cross or connect with the proposed works, and the boundry of all lands, showing by 40-acre subdivisions the areas to be irrigated, are fully and correctly designated thereon.

Walter G. Reid
State Water Right Surveyor

Subscribed and sworn to before me this 13th day of Sept, 1949.

W. J. Henley
Notary Public in and for Storey County, Nevada

SCALE - 1" = 100'

0 50 100 200 300 400 500

Certificate No. 4.57 Issued [illegible]
Certificate No. 3673 Issued July 24 1961 [illegible]

FILED
SEP. 13, 1949

MAP
TO ACCOMPANY APPLICATION
TO APPROPRIATE WATER FOR
IRRIGATION
BY B. A. & AGNES M. JOHNSON FROM
UNDERGROUND SOURCE

13742

13742-13025