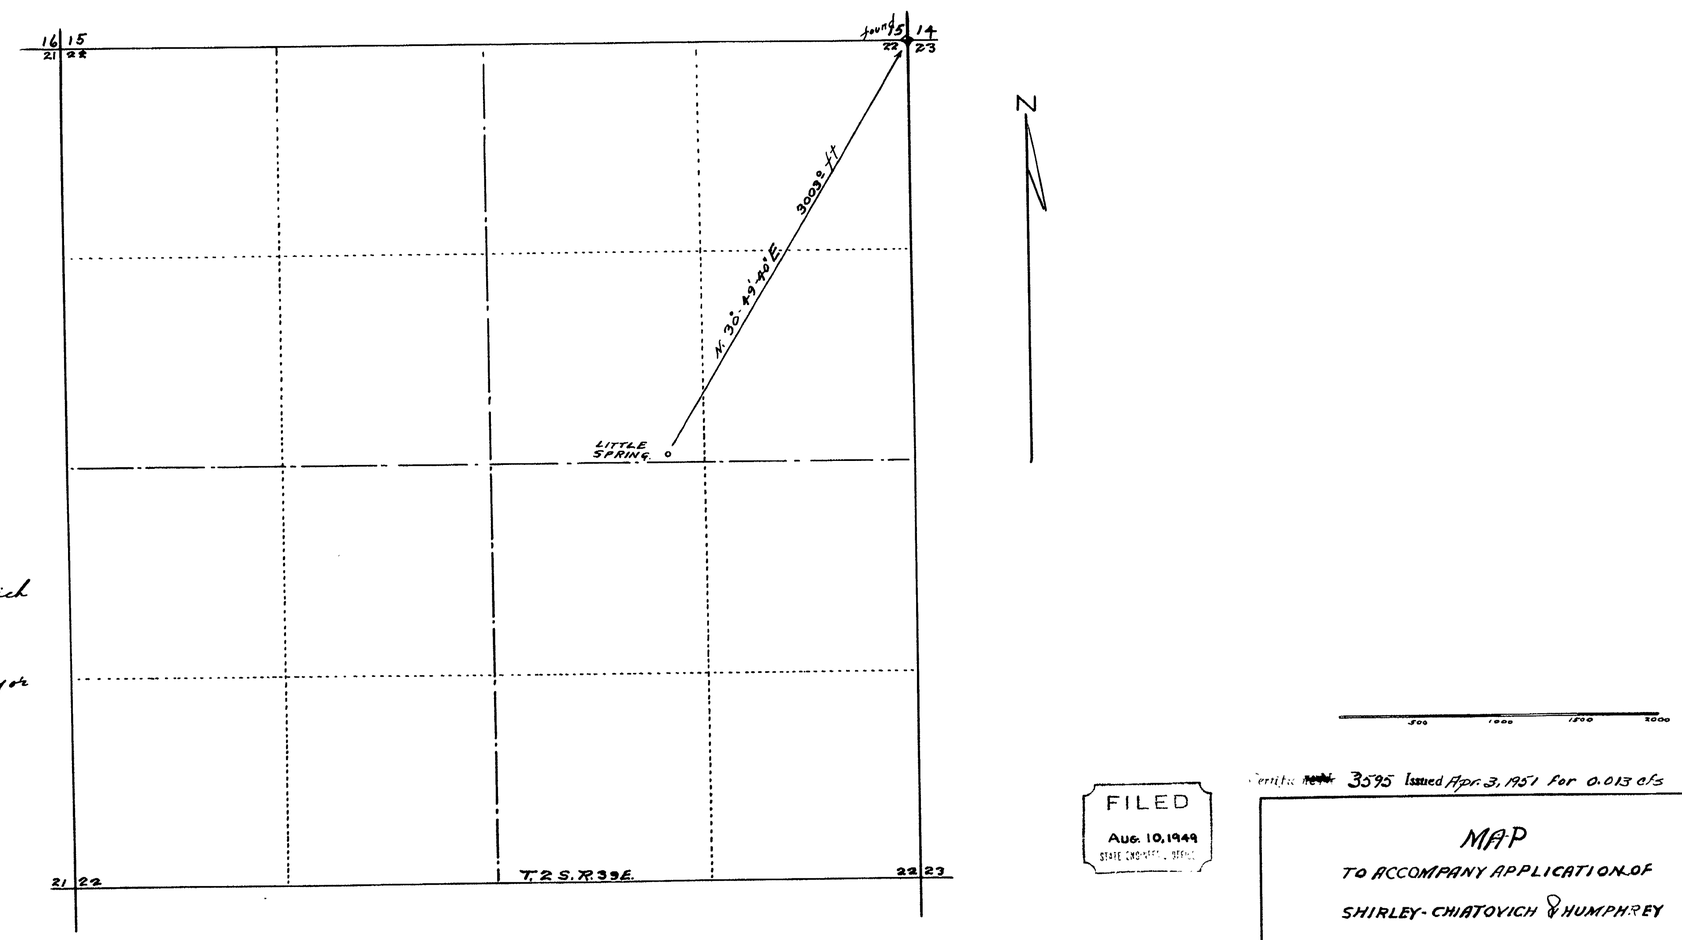

State of Nevada
County of Nye } ss

I, D. G. Johnson, being first duly sworn, depose and say that this Map consisting of one sheet, has been correctly drawn to the designated scale from field notes of a survey made by me July 15th, 1949 that it truly and correctly represents the the location of the proposed works used to divert water from Little Spring in Esmeralda County by Shirley-Chiatovich and Humphrey for stockwatering.

D. G. Johnson
State Water Right Surveyor

Subscribed and sworn to before me this 6th day August, 1949

A. Ferguson
Notary Public

FILED
Aug. 10, 1949
STATE ENGINEER'S OFFICE

Certificate 3595 Issued Apr. 3, 1951 for 0.013 cfs

MAP
TO ACCOMPANY APPLICATION OF
SHIRLEY-CHIATOVICH & HUMPHREY
TO APPROPRIATE WATER FROM LITTLE SPRING.
FOR STOCKWATERING.
Scale 1" = 500'
Aug. 6th, 1949

13027