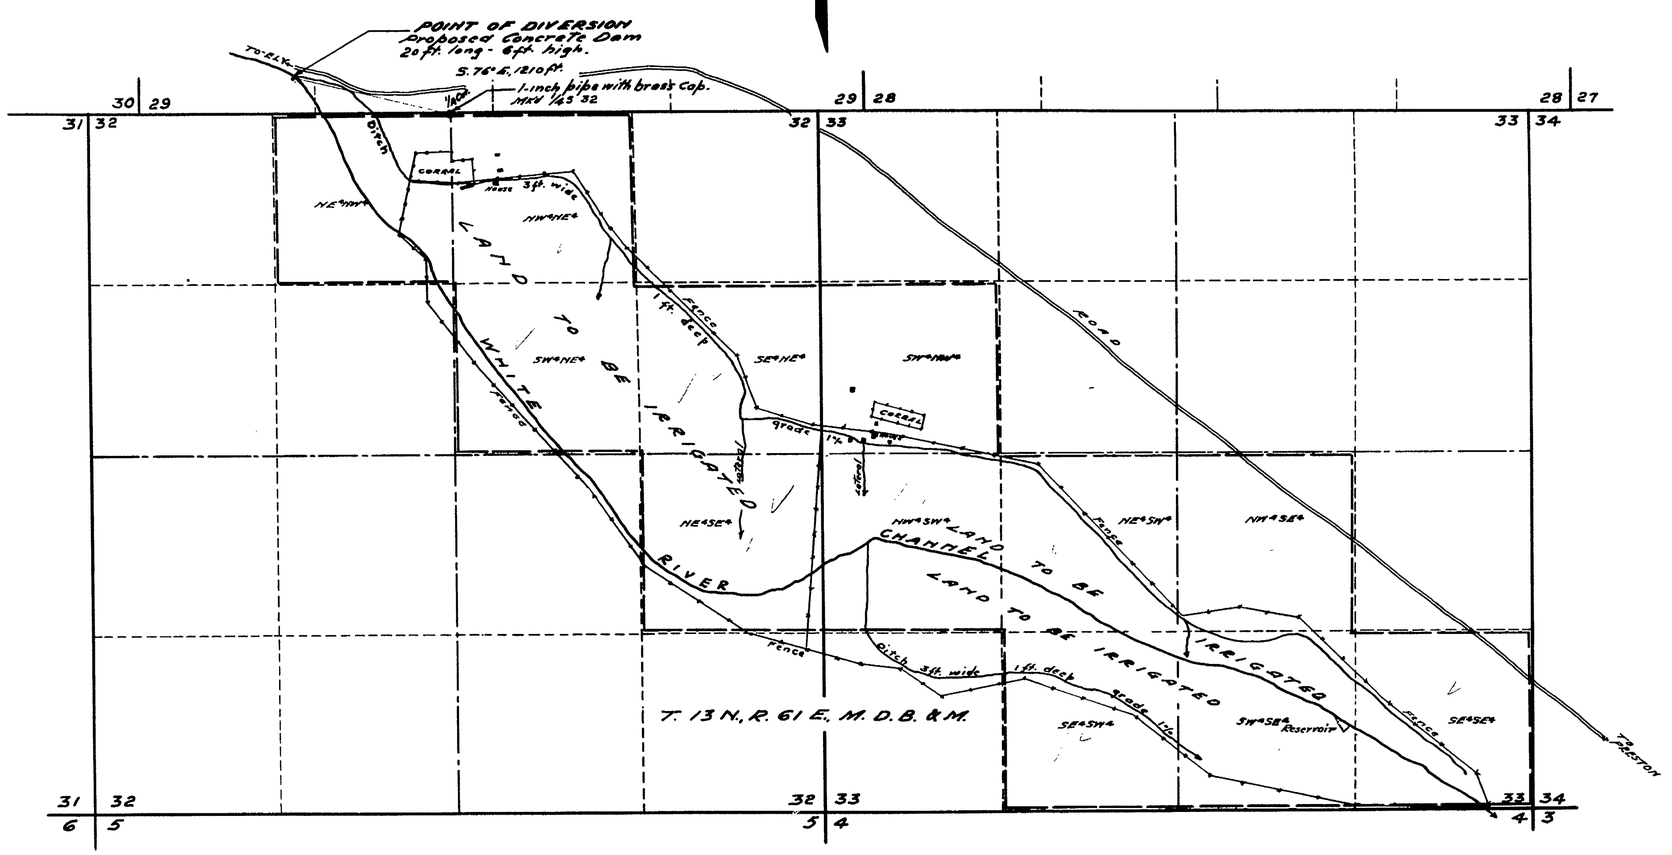

STATE OF NEVADA }
County of White Pine } ss.

0' 500' 1000' 2000'
SCALE 1-IN. = 600 FT.

I, Robert W. Millard, being first duly sworn, depose and say that this map, consisting of one sheet, has been correctly drawn to the designated scale from field notes of a survey made by me between the 30th day of August and the 1st day of September, 1949; that it truly and correctly represents the proposed location and extent of the works used to divert water from WHITE RIVER and TRIBUTARIES in White Pine County by WILLIAM C. GOODMAN and WALTER ROSEVEAR for irrigation purposes. That the proposed point of diversion, the approximate location and size of the diverting channel, all reservoirs or basins, the location and names of all other works which will cross or connect with the proposed works, and the boundary of all lands, showing by 40-acre subdivisions the areas proposed to be irrigated, are fully and correctly designated thereon

Robert W. Millard
State Water Right Surveyor.

Subscribed and sworn to before me this 10th. day of September, 1949.

F. W. Millard
Notary Public in and for White Pine County, Nevada.
My Commission expires Dec. 22, 1949.

FILED
SEP 22, 1949
STATE ENGINEER'S OFFICE

MAP TO ACCOMPANY APPLICATION
TO APPROPRIATE WATER
FOR IRRIGATION
BY Wm. C. GOODMAN & WALTER ROSEVEAR
FROM WHITE RIVER & TRIBUTARIES
SURVEYED AUGUST 31, 1949.
BY F. W. MILLARD & SON.
ELY, NEVADA.

13407 13031