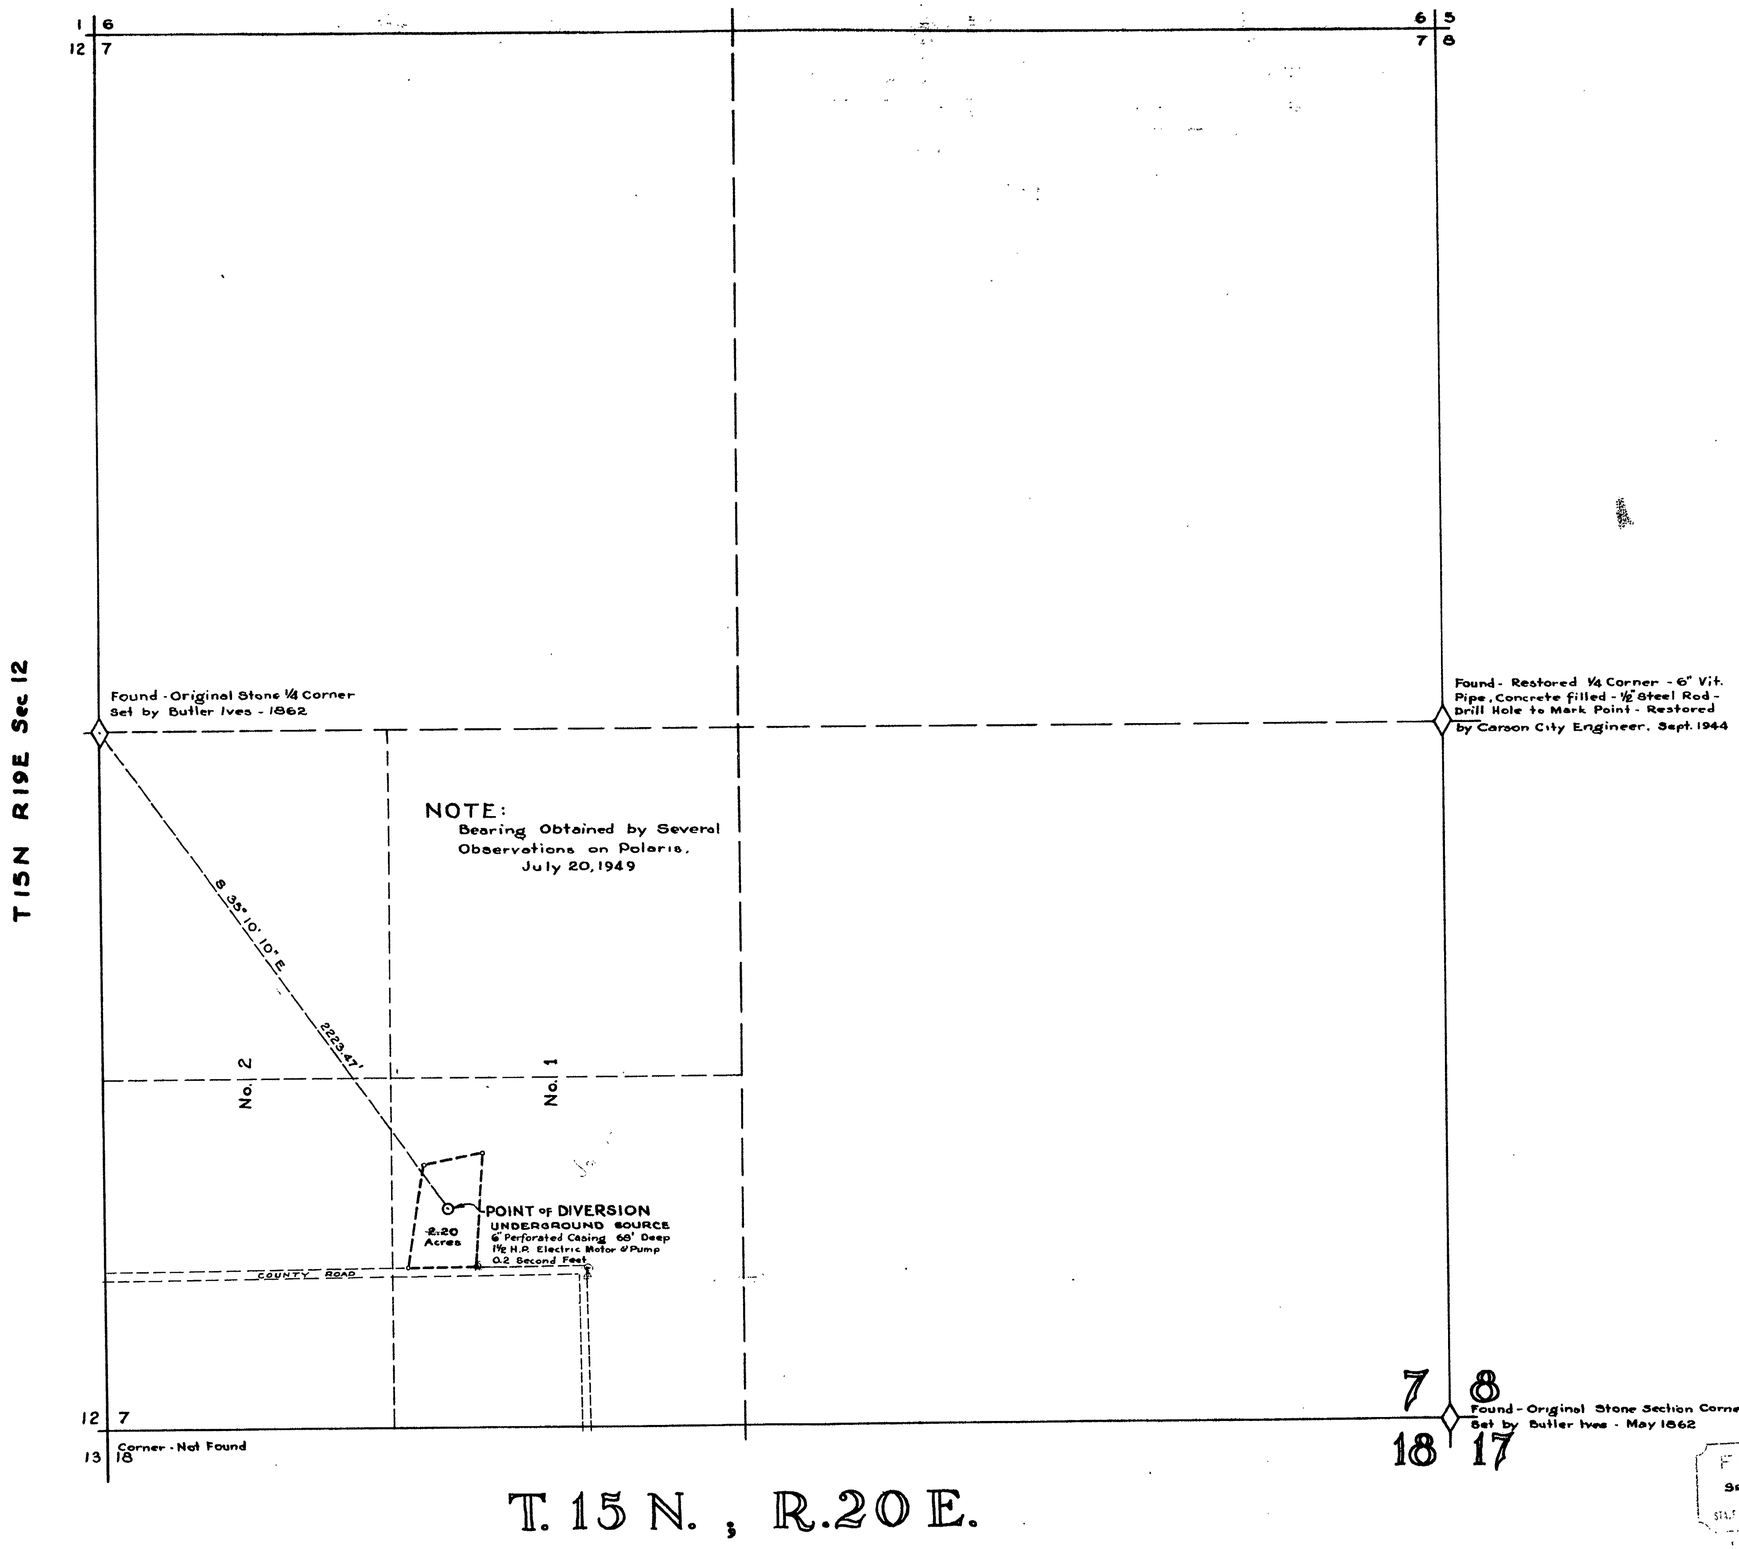

State of Nevada
County of Ormsby ss

I, H. E. MacNelly, being first duly sworn, depose and say that this map, consisting of sheets, has been correctly drawn to the designated scale from field notes of a survey made under my supervision and direction between the 16th day of July and the 30th day of July, 1949; that it truly and correctly represents the location and extent of the works constructed to divert water from Underground Source, in Ormsby County by WELD ARNOLD for Domestic purposes under application No. 13035. That the point of diversion, the location, size and grades of the diverting device, the location and description of all measuring devices, the location and extent of lands owned or controlled by the applicant upon which water applied for under application No. is used; together with the area and kind of culture in each 40-acre subdivision, and the location and names of all other works or streams which are crossed by or connected with said works are fully and correctly designated thereon.

H. E. MacNelly
State Water Right Surveyor #184

Subscribed and sworn to before me this 1st day of Sept, 1949.

Notary Public in and for Co. County, Nevada.

My Commission Expires July 6, 1953

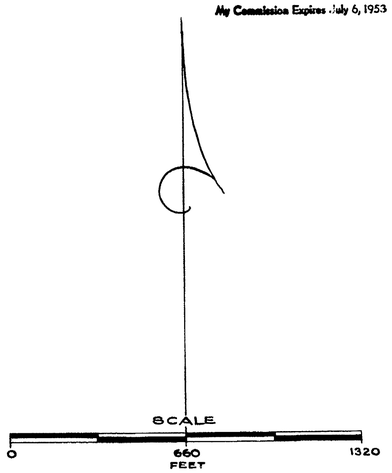

Certificate No. 3798 Issued June 24, 1957

FILED
SEP. 1, 1949
STATE ENGINEER'S OFFICE

MAP
TO ACCOMPANY APPLICATION NO. 13035
TO APPROPRIATE WATER FROM UNDERGROUND SOURCES FOR DOMESTIC PURPOSES BY
WELD ARNOLD
AND PROOF OF BENEFICIAL USE

13035