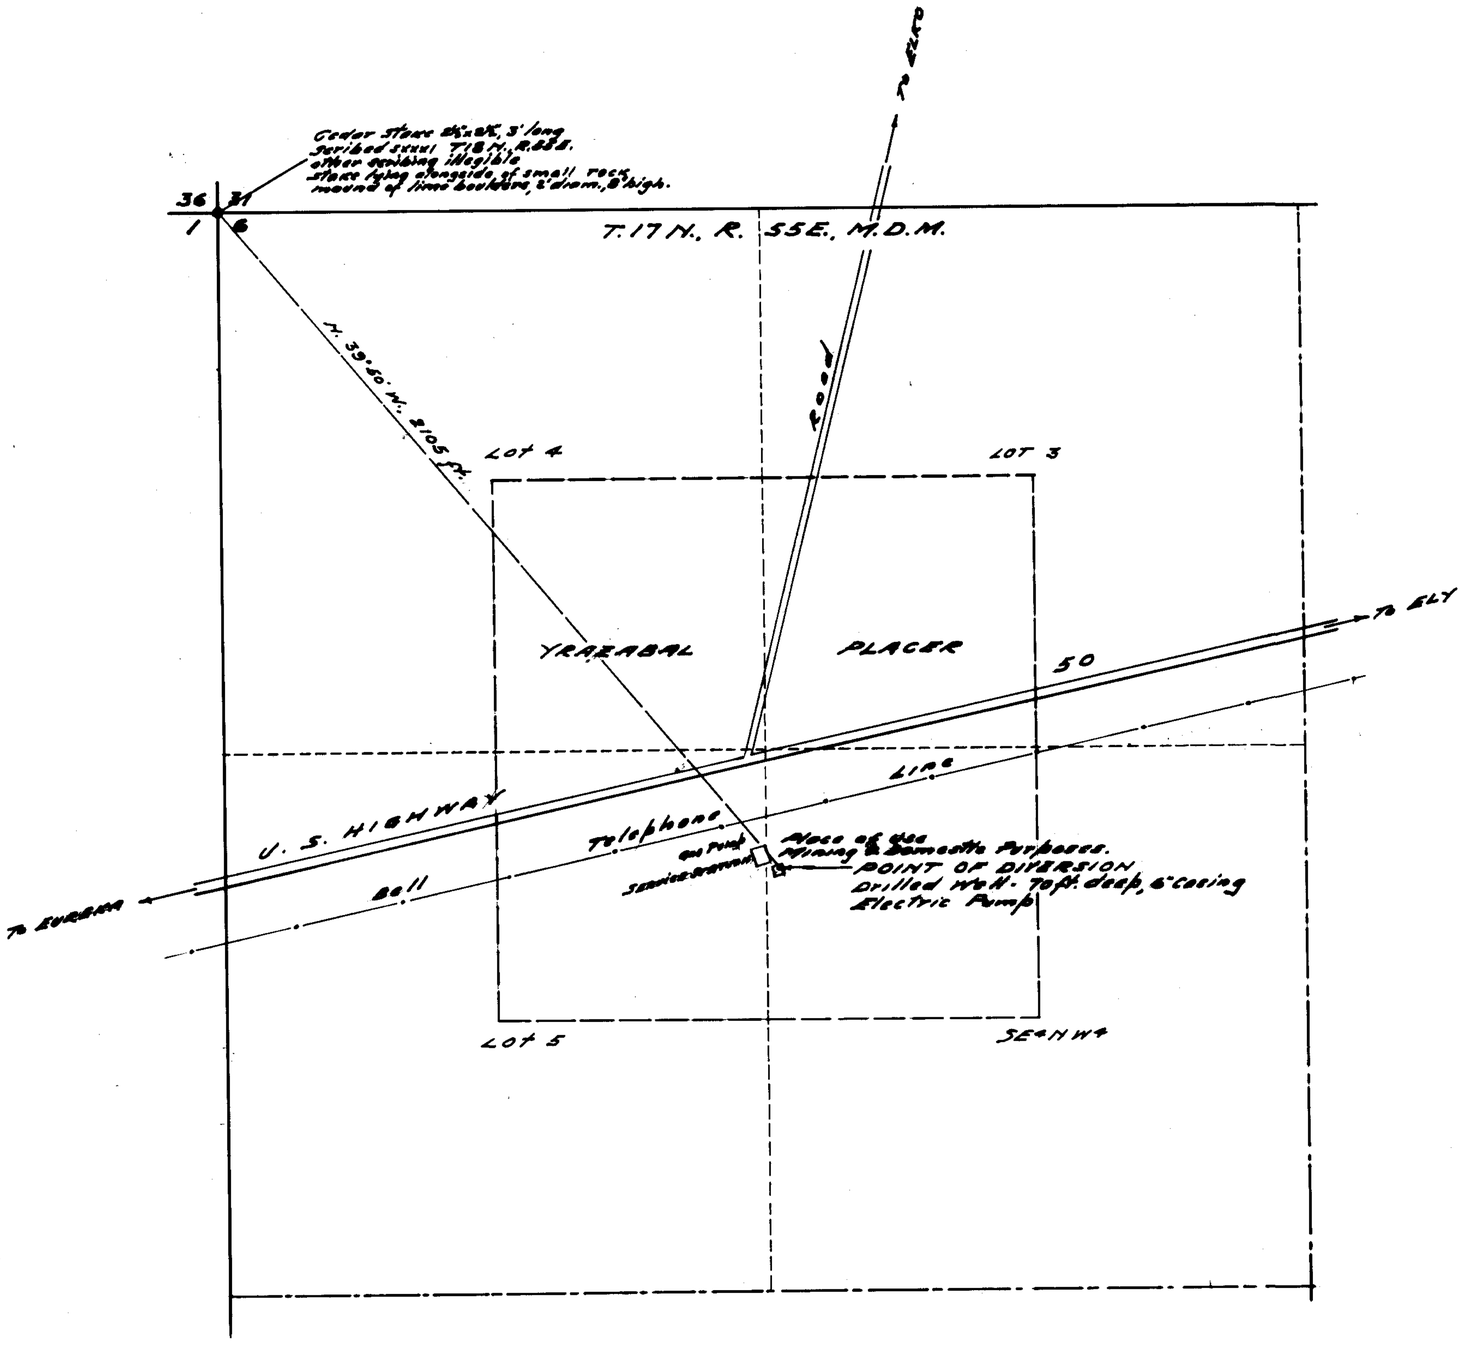

STATE OF NEVADA }
County of White Pine } ss.

I, Robert W. Millard, being first duly sworn, depose and say that this map consisting of one sheet, has been correctly drawn to the designated scale from field notes of a survey made by me between the 18th and 20th days of May, 1950; that it truly and correctly represents the location and extent of the proposed works used to divert water from UNDERGROUND SOURCE in White Pine County by NICK YRAZABAL for mining and domestic purposes. That the proposed point of diversion, the location of the well, the size of the well casing, and the location and names of all other works or streams which are crossed by or connected with said works, are fully and correctly designated hereon.

Robert W. Millard
State Water Right Surveyor.

Subscribed and sworn to before me this 29th day of May, 1950.

R. W. Millard
Notary Public in and for White Pine County, Nevada.
My commission expires Dec. 22, 1953.

0 500' 1000'
SCALE 1 IN. = 500 FT.

Certificate No. 4058 Issued June 29, 1957

FILED
JUNE 12, 1950
STATE ENGINEER'S OFFICE

OFFICE
STATE ENGINEER
JUN 12 50

MAP
TO ACCOMPANY APPLICATION TO
APPROPRIATE WATER FOR
MINING & DOMESTIC PURPOSES
FROM UNDERGROUND SOURCE
BY NICK YRAZABAL
SURVEYED MAY 18, 1950.
BY - R. W. MILLARD & CO.
ELY, NEVADA.