STATE OF NEVADA
COUNTY OF ORMSBY } ss

I, William J. Johnstone, being first duly sworn, depose and say that this map consisting of one sheet, has been correctly drawn to the designated scale from field notes of a survey made by me on June 19, 1949, that it truly and correctly represents the proposed location and extent of the works used to divert water from an underground source in LINCOLN COUNTY by GLEN JONES for irrigation and domestic purposes, that the point of diversion, the place and manner of use are fully and correctly designated hereon.

William J. Johnstone
STATE WATER RIGHT SURVEYOR.

Subscribed and sworn to before me this 6th day of Sept.

Joyce Maddaford
Notary Public in and for Ormsby County, Nevada.

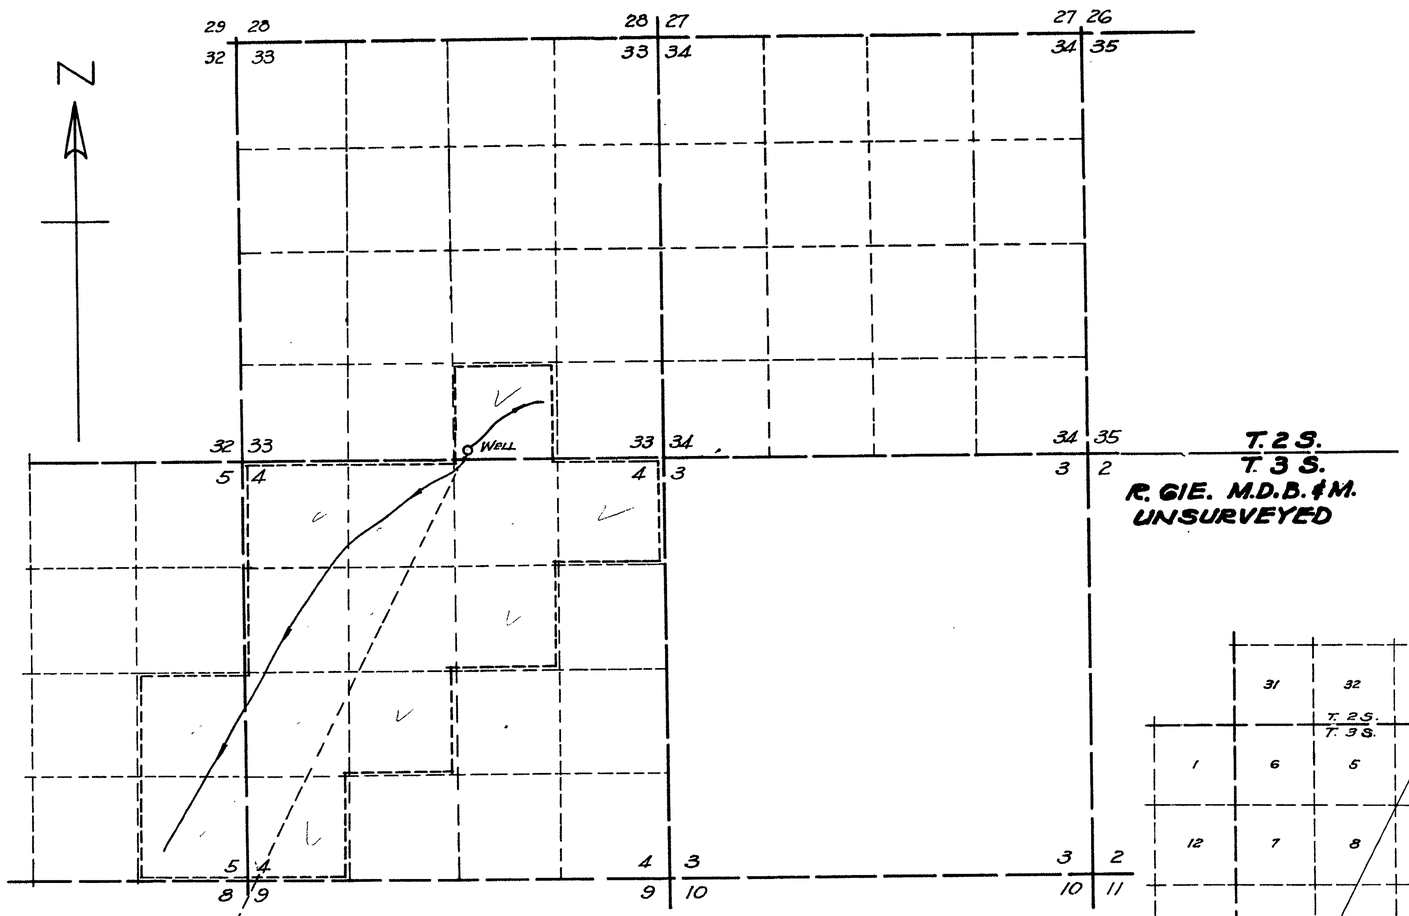

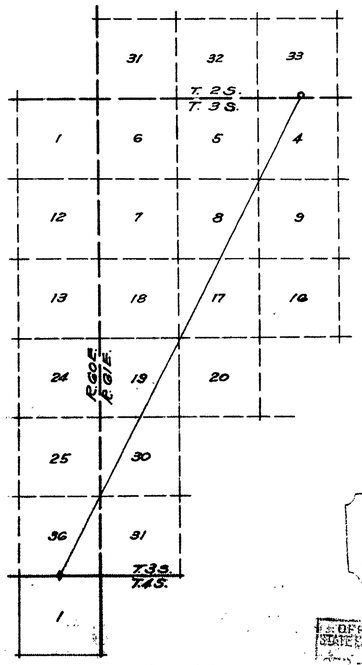

KEY MAP

True bearings determined by series of Polaris and Solar observations

SCALE – 1 INCH = 1000 FEET.

0 1000 2000 3000 4000

T. 3 S. SEC. 36 Unsurveyed
T. 4 S. Surveyed
R.60E. M.D.B.&M. SEC. 1
¼ Sec. Cor. Stone marked ¼ in mound of stone.

FILED
SEP. 7, 1949
STATE ENGINEER'S OFFICE

OFFICIAL STATE MAP

MAP TO ACCOMPANY APPLICATION TO APPROPRIATE WATER
FOR
IRRIGATION AND DOMESTIC
BY
GLEN JONES
FROM
UNDERGROUND SOURCE
AUGUST 29, 1949.

13038