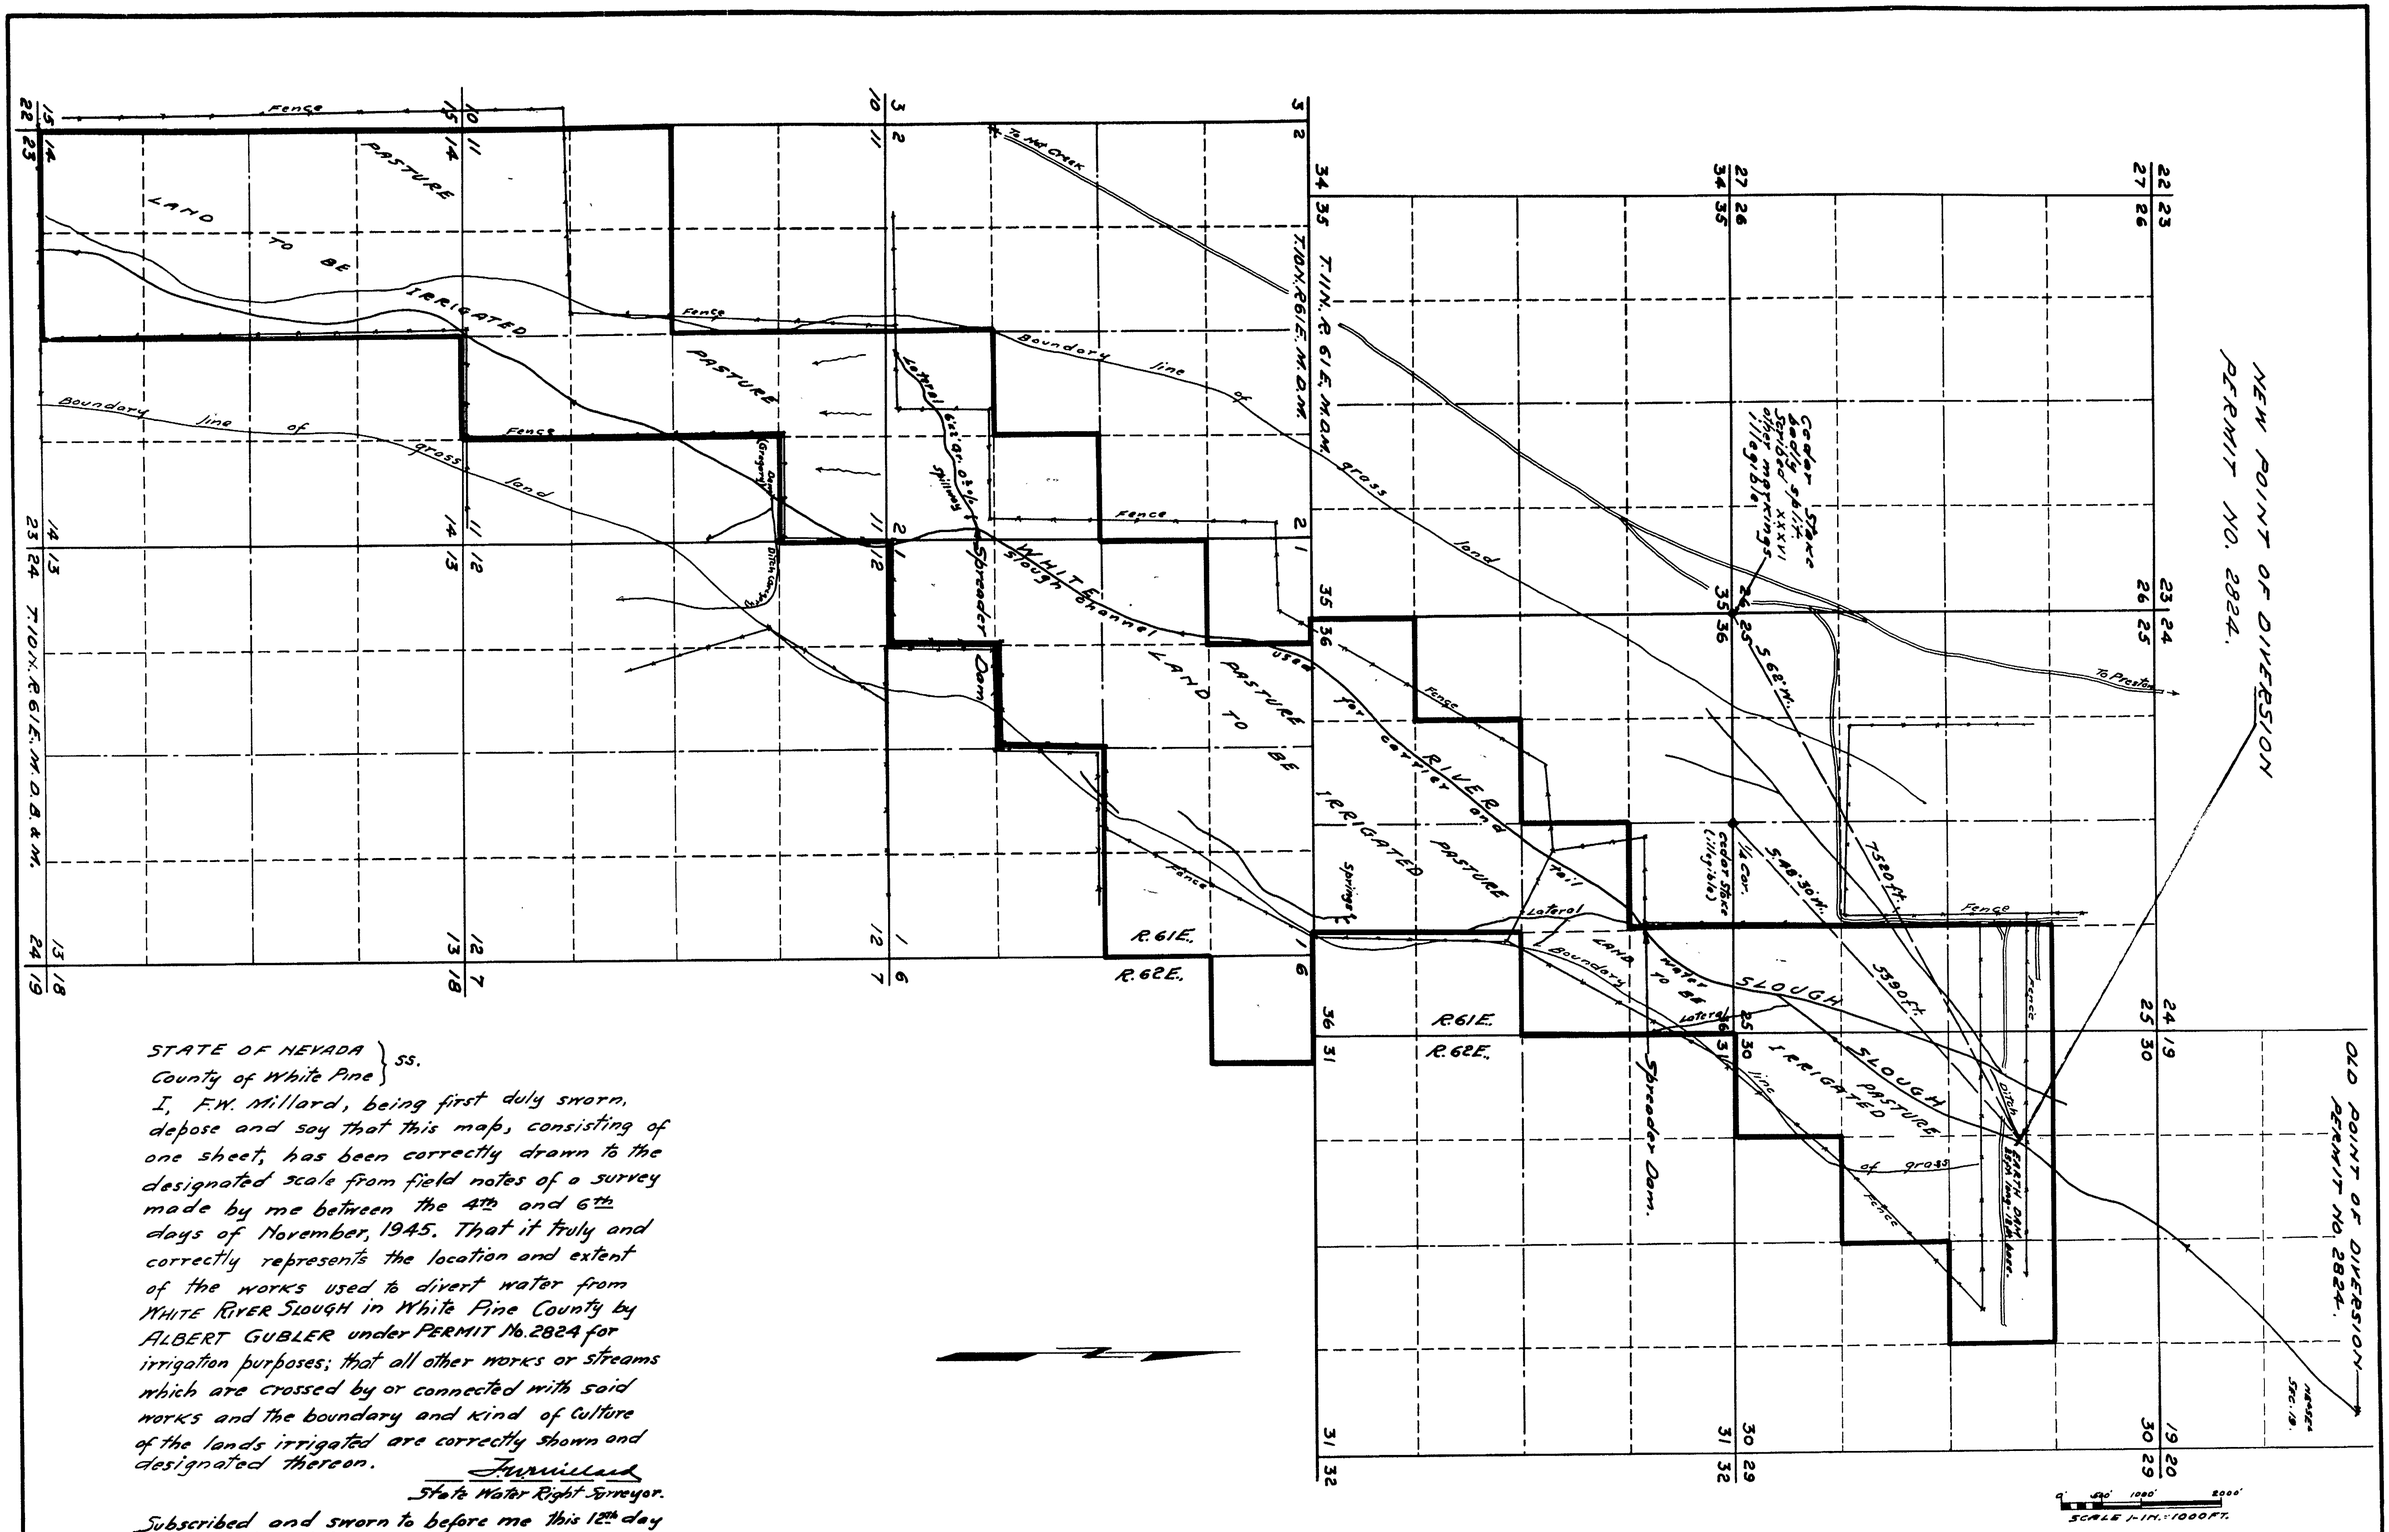

STATE OF NEVADA }
County of White Pine } ss.

I, F.W. Millard, being first duly sworn, depose and say that this map, consisting of one sheet, has been correctly drawn to the designated scale from field notes of a survey made by me between the 4th and 6th days of November, 1945. That it truly and correctly represents the location and extent of the works used to divert water from WHITE RIVER SLOUGH in White Pine County by ALBERT GUBLER under PERMIT No. 2824 for irrigation purposes; that all other works or streams which are crossed by or connected with said works and the boundary and kind of culture of the lands irrigated are correctly shown and designated thereon.

F.W. Millard
State Water Right Surveyor.

Subscribed and sworn to before me this 12th day of September, 1949.

Minnie B. Iverson
Notary Public in and for White Pine County, Nevada.

My commission expires July 18, 1951

FILED
SEP. 26, 1949

MAP TO ACCOMPANY
APPLICATION TO CHANGE
POINT OF DIVERSION
UNDER PERMIT NO. 2824
FOR IRRIGATION BY ALBERT GUBLER
FROM WHITE RIVER SLOUGH.
SURVEYED NOV. 5, 1945. BY- F.W. MILLARD & SON.

13043