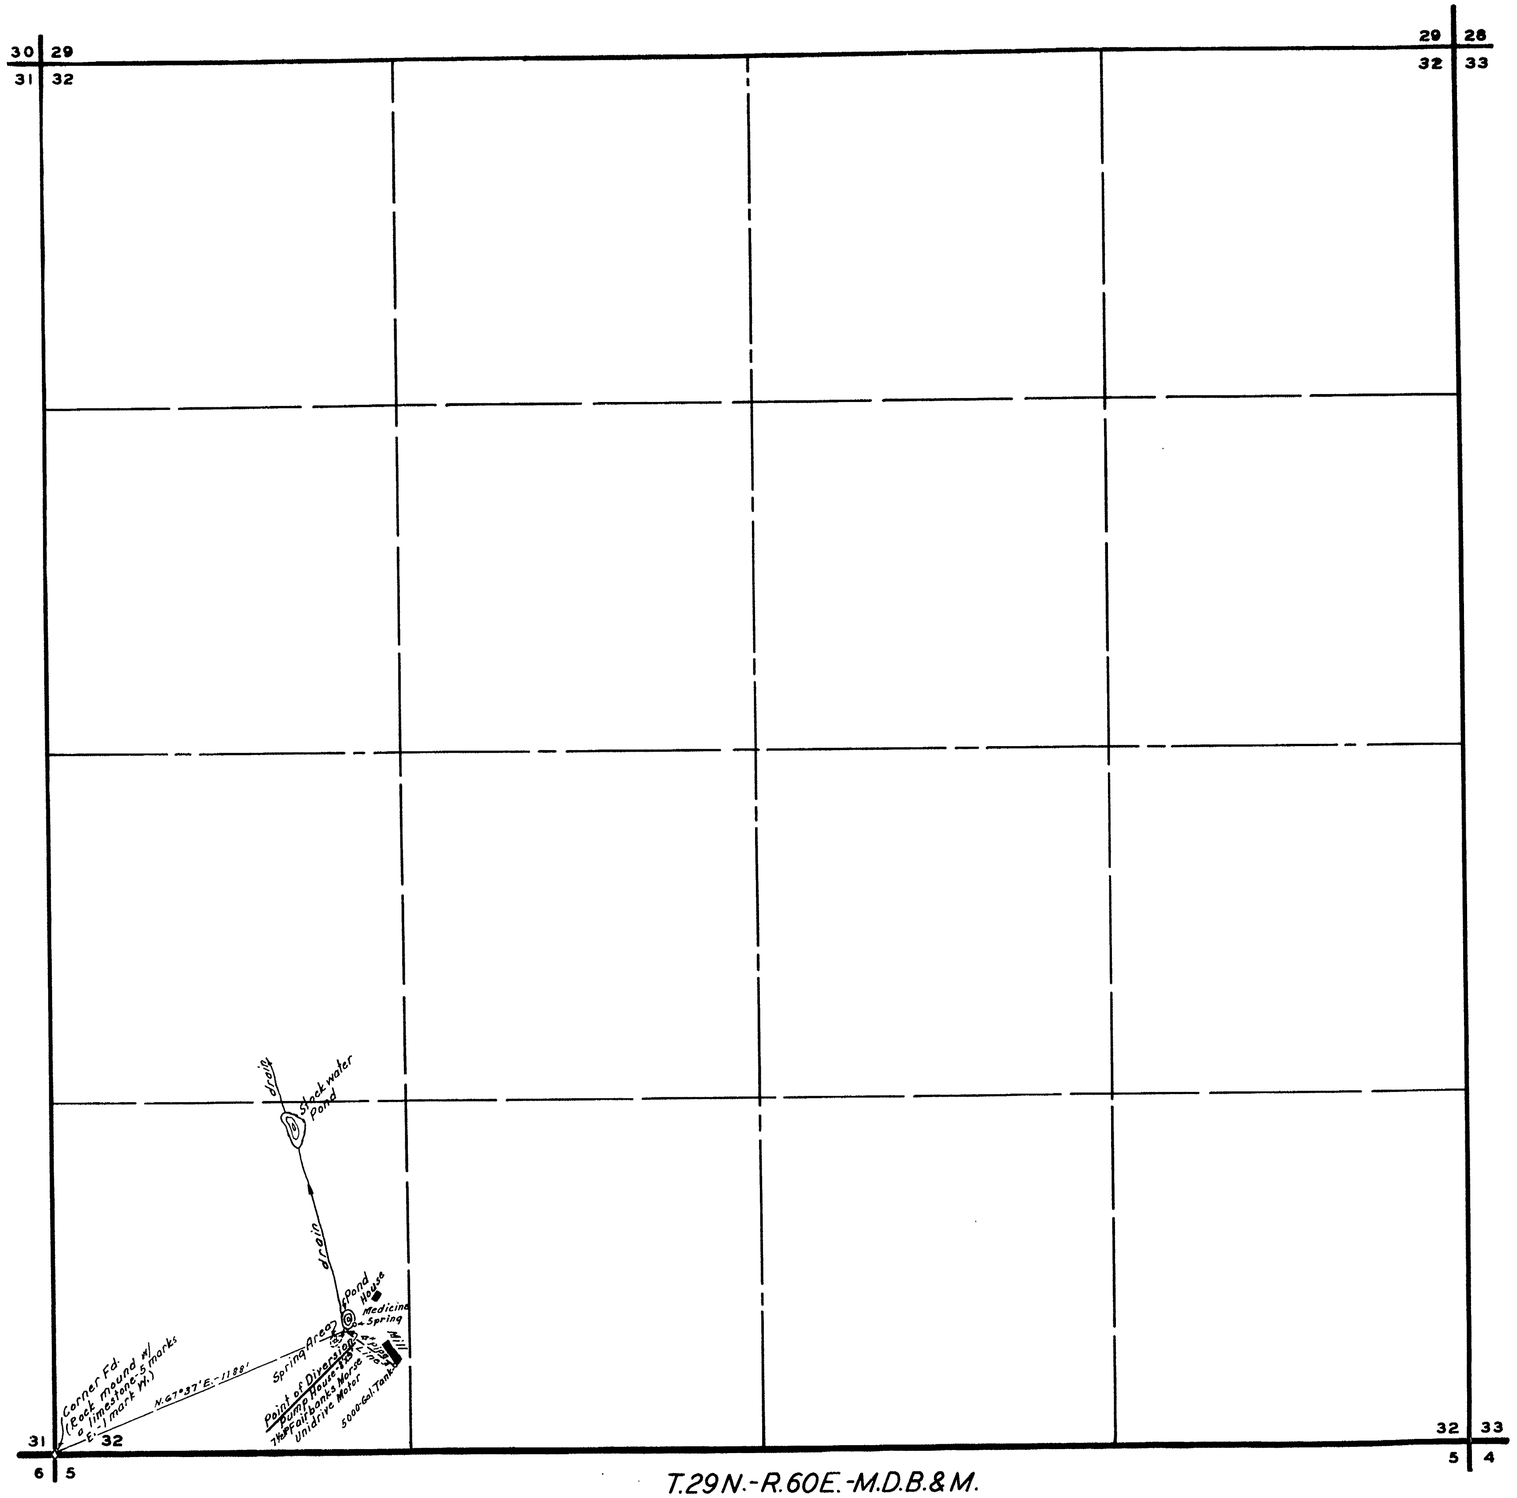

T.29N.-R.60E.-M.D.B.&M.

STATE OF NEVADA }
COUNTY OF ELKO } S.S.

I, W. H. Settelmeyer, being first duly sworn, depose and say; That this map, consisting of one sheet, has been correctly drawn to the designated scale from field notes of a survey made by me on the 30th day of May, 1950; That it truly and correctly represents the location and extent of the proposed works used to divert water from Medicine Spring, in Elko County, by Amos Epperson, for milling purposes; That the point of diversion, the location of the mill, the approximate size and capacity of the diverting channel, and the location and names of all other works which are crossed by or connected with said works, are fully and correctly designated hereon.

W. H. Settelmeyer
State Water Right Surveyor

Subscribed and sworn to before me this 31st day of May, 1950.

Nile Sather
Notary Public in and For Elko County Nevada.
My commission expires Jan. 17, 1951

N

Certificate No. 4176 Issued Jan. 27, 1955

GRAPHIC SCALE IN HUNDRED FEET
3 2 1 0 1 2 3 4 5 6
SCALE - 1" = 300'

L. M. Taylor

FILED
JUNE 5, 1950
STATE ENGINEER'S OFFICE

MAP
TO ACCOMPANY APPLICATION
TO
APPROPRIATE WATER FOR MILLING
BY
AMOS EPPERSON
FROM
MEDICINE SPRING
IN
ELKO COUNTY

13046