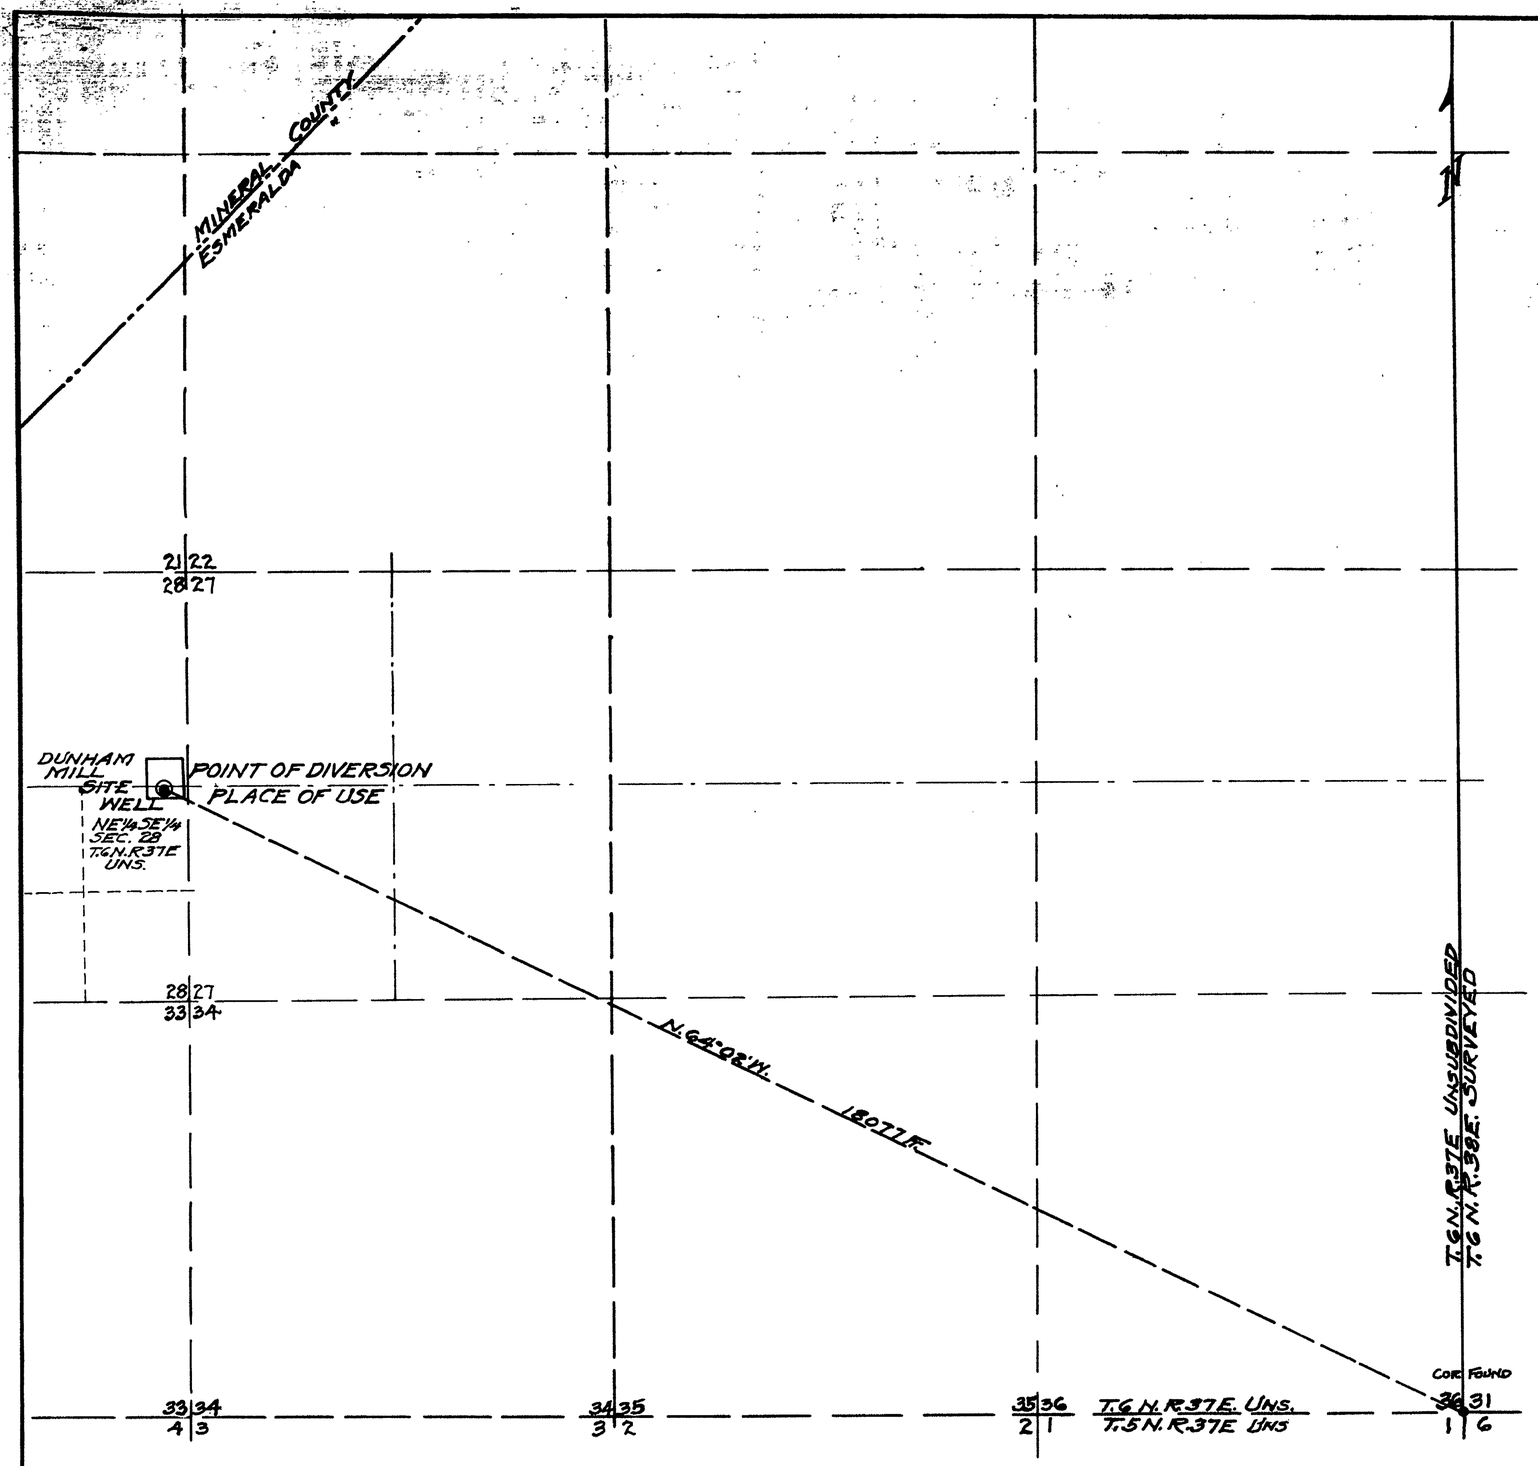

State of Nevada }
County of Mineral } ss.

I, L.B. Spencer, being duly sworn, depose and say that this map has been correctly drawn to the designated scale from the Field Notes of a survey made by me between the 18th and 21st days of March, 1950; that it truly and correctly represents the proposed works used to divert the water from underground source, Dunham Well, in Esmeralda County, Nevada, for Milling & Domestic Purposes by Kenneth W. Dunham. That the Point of Diversion and Place of Use and all other works are fully and correctly shown.

L.B. Spencer
State Water Right Surveyor.

Subscribed and sworn to before me this 20th day of April, 1950.

L.E. Cornelius
Notary Public in and for Mineral County, Nevada

SCALE IN FEET
0 500 1000 2000 3000 4000 5000 6000

FILED
MAY 3, 1950
STATE ENGINEER'S OFFICE

OFFICE
STATE ENGINEER
MAY 2 ED
RECEIVED

MAP

TO ACCOMPANY APPLICATION TO APPROPRIATE WATER FOR MILLING & DOMESTIC PURPOSES
BY KENNETH W. DUNHAM
FROM UNDERGROUND SOURCE IN ESMERALDA COUNTY, NEVADA.

SCALE 1"=1000 FT. SURVEYED MAR. 18-21, 1950 BY L.B. SPENCER, ST. W.R. SUR.

15918 - 13048