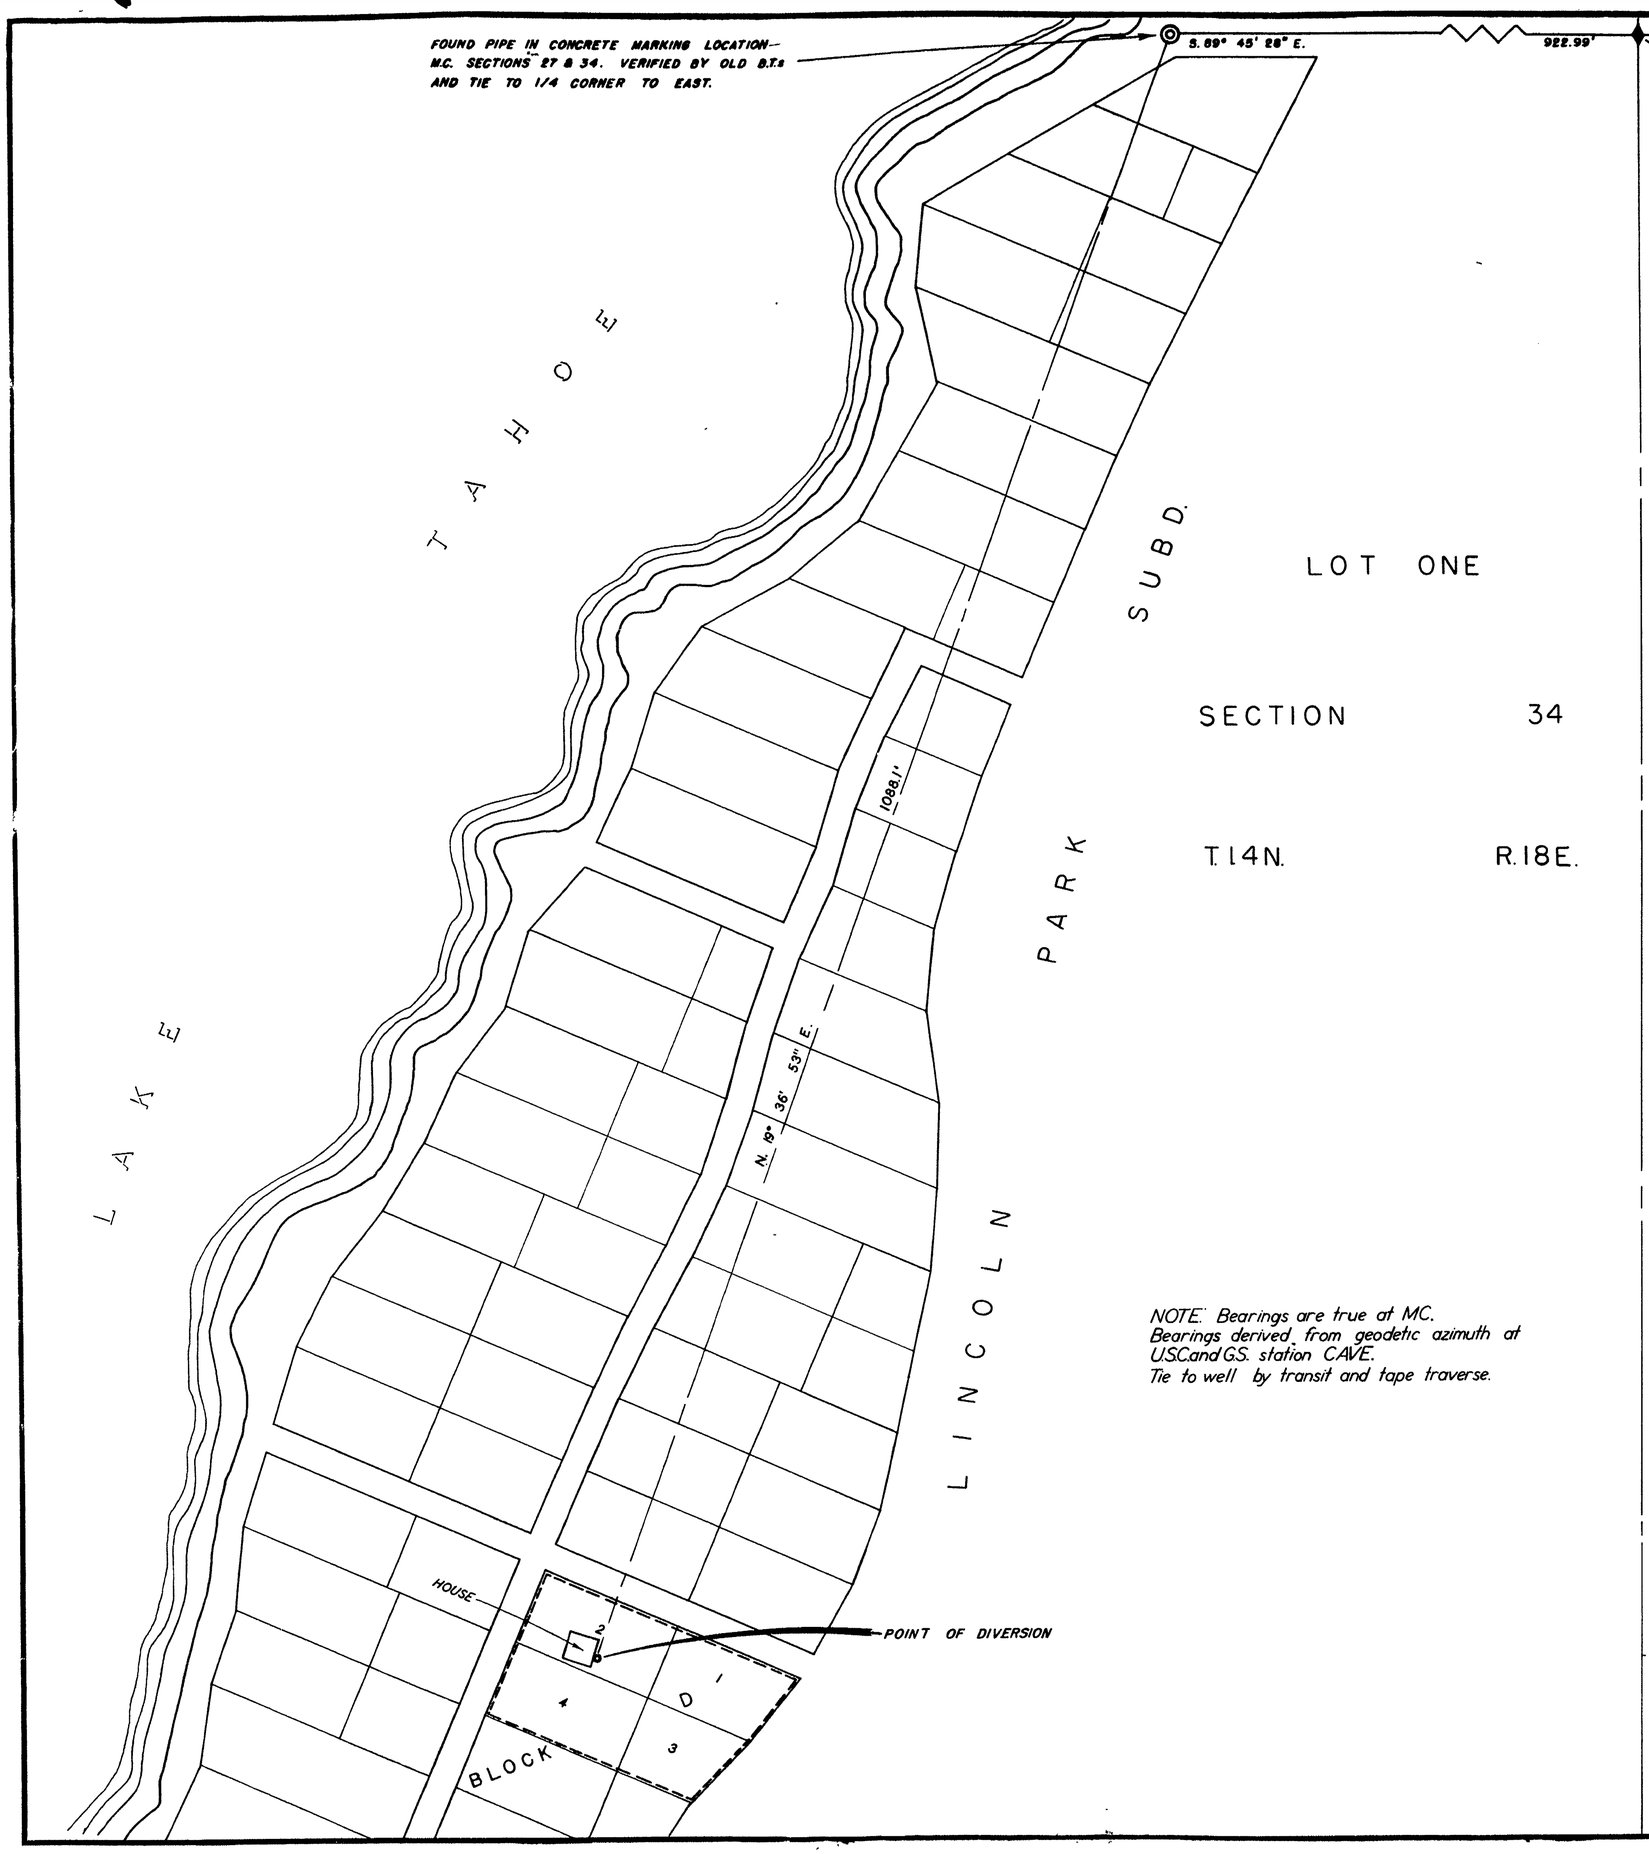

NOTE: Bearings are true at MC.
Bearings derived from geodetic azimuth at U.S.C.and G.S. station CAVE.
Tie to well by transit and tape traverse.

State of Nevada
County of Washoe ss.

I, ROBERT F. GUINN, being first duly sworn, depose and say that this map, consisting of 1 sheet, has been correctly drawn to the designated scale from field notes of a survey made under my supervision and direction between the 22nd day of OCT. and the 24th day of OCT., 1949; that it truly and correctly represents the location and extent of the works now used to divert water from Underground source, in Douglas County by JACK M. & GLADYS A. STEELE for DOMESTIC purposes under application No. 13066. That the existing point of diversion, the location, size and grades of the diverting device, the location and description of all measuring devices, the location and extent of lands owned or controlled by the applicant upon which water applied for under application No. 13066 is now used; together with the area and kind of culture in each 40-acre subdivision, and the location and names of all other works or streams which are crossed by or connected with said works are fully and correctly designated thereon.

Robert F. Guinn
State Water Right Surveyor

Subscribed and sworn to before me this 20th day of JAN., 1950.

Notary Public in and for Washoe County, Nevada.

Scale: One inch = 50 feet

Certificate No. 3561 Issued Feb. 5, 1951 for 0.008 c.f.s.

FILED
JAN. 28, 1950
STATE ENGINEER'S OFFICE

MAP
TO ACCOMPANY APPLICATION NO. 13066
TO APPROPRIATE WATER FROM UNDERGROUND SOURCE
FOR DOMESTIC PURPOSES BY
JACK M. & GLADYS A. STEELE
AND PROOF OF BENEFICIAL USE

13066