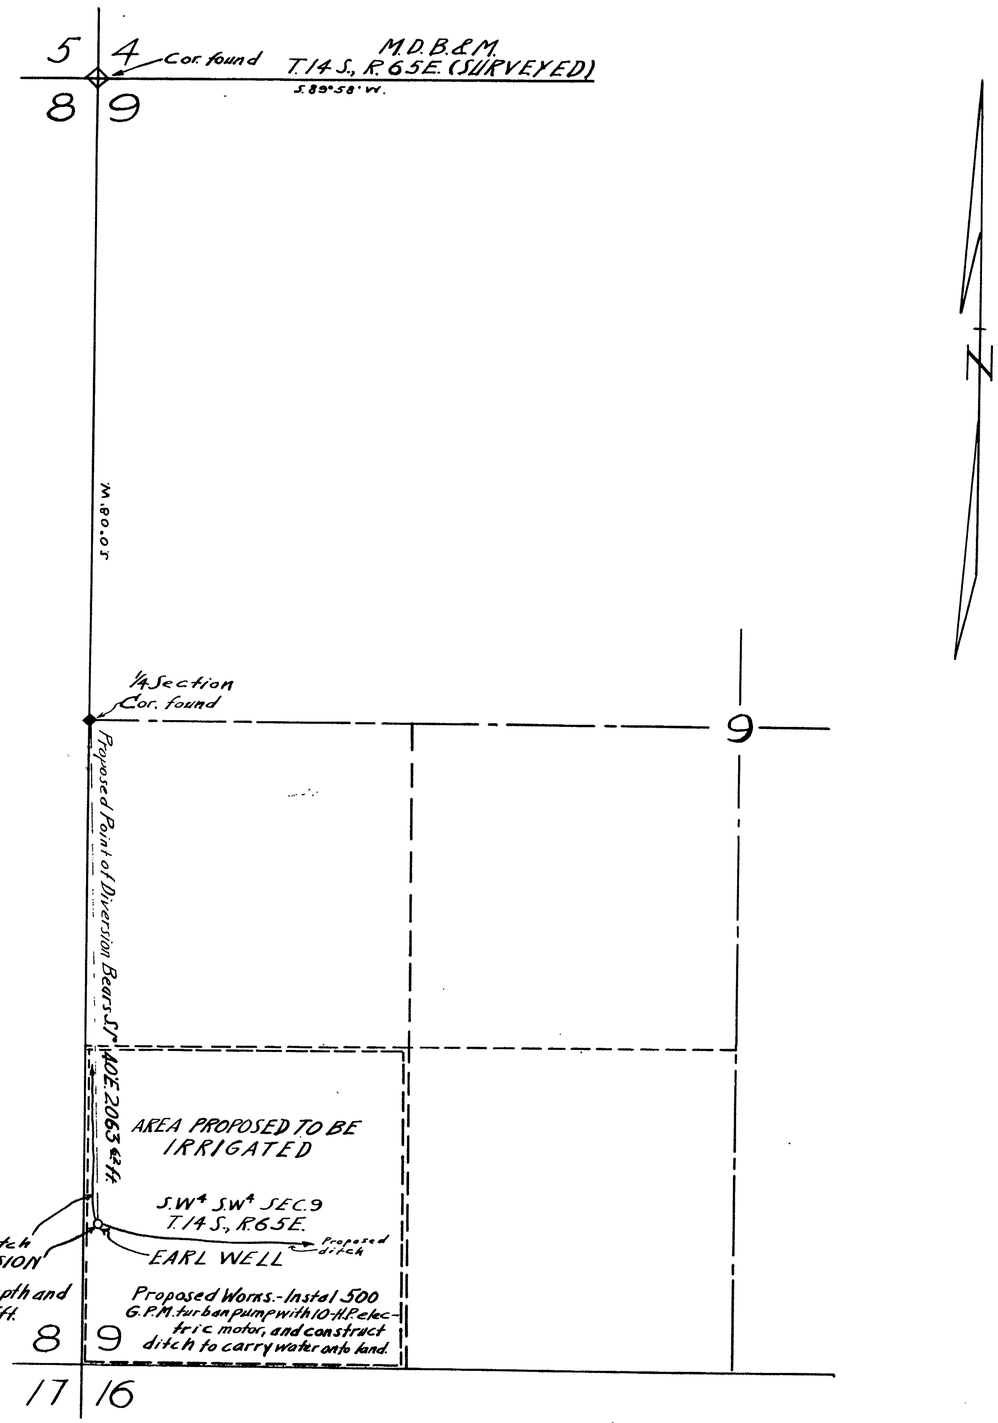

N

STATE OF NEVADA
COUNTY OF CLARK } S.S.

I, L.A. Harris, being first daly sworn, depose and say that this map, consisting of one sheet has been correctly drawn to the designated scale from field notes of a survey made by me between the 26 day of September and the 28 day of September, 1949; that it truly and correctly represents the proposed location and extent of the works used to divert water from Earl Well in Clark County, by Lee M. & Milton S. Earl, for irrigation purposes, That the proposed point of diversion, the approximate location and size of the diverting channel, all reservoirs or basins, the location and names of all other works which will cross or connect with the proposed works, and the boundary of all lands, showing by 40 acre subdivisions the areas proposed to be irrigated, are fully and correctly designated thereon.

L.A. Harris
STATE WATER RIGHT SURVEYOR

Subscribed and sworn to before me this 3rd day of October, 1949.

Barbara Harris
NOTARY PUBLIC IN AND FOR
CLARK COUNTY, NEVADA.

Commission expires 4-6-53

SCALE: 1 IN. = 300 FT.

0 100 200 300 400 500 1000 1500 FEET

FILED
Oct. 5, 1949
STATE ENGINEER'S OFFICE

MAP TO ACCOMPANY
APPLICATION
TO APPROPRIATE WATER
FOR
IRRIGATION
BY
LEE M. & MILTON S. EARL
FROM
EARL WELL

13074

13074