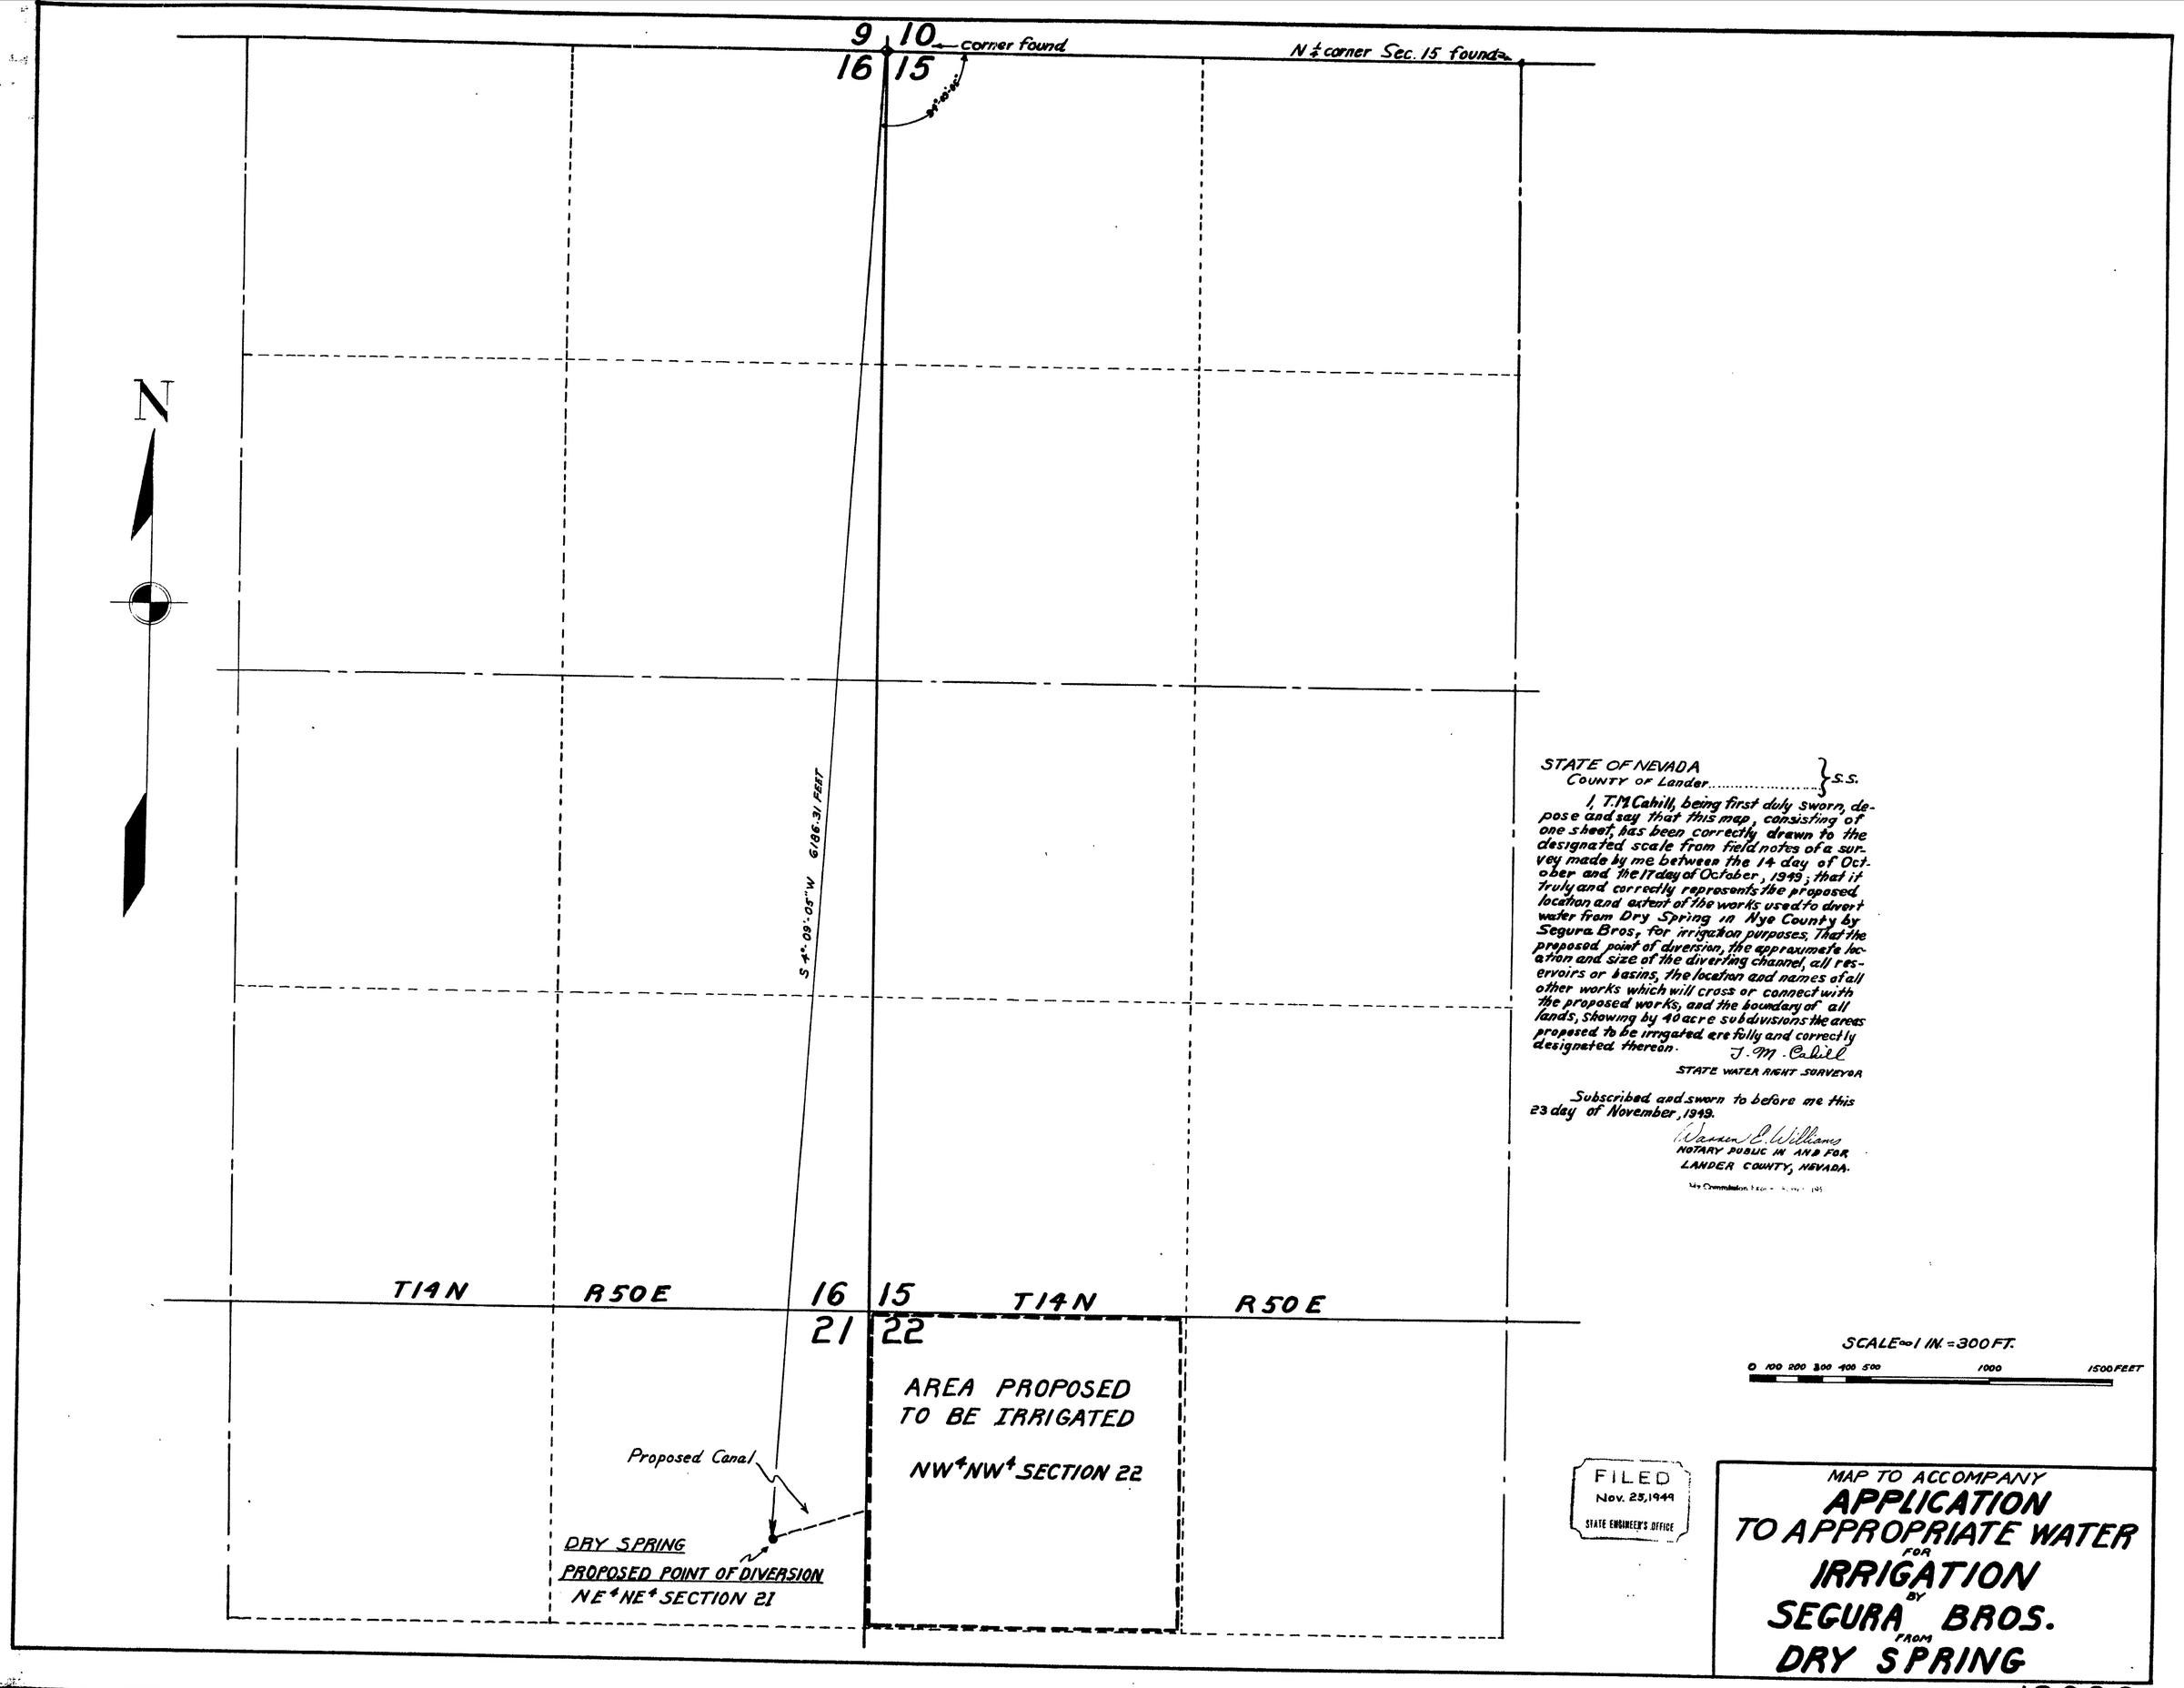
9 10
16 15
corner found
N¼ corner Sec. 15 found
N
S 4°-03'-05" W 6186.31 FEET
T14N
R50E
16 15
21 22
T14N
R50E
AREA PROPOSED
TO BE IRRIGATED
NW¼NW¼ SECTION 22
Proposed Canal
DRY SPRING
PROPOSED POINT OF DIVERSION
NE¼NE¼ SECTION 21
STATE OF NEVADA
COUNTY OF Lander } S.S.
I, T.M. Cahill, being first duly sworn, depose and say that this map, consisting of one sheet, has been correctly drawn to the designated scale from field notes of a survey made by me between the 14 day of October and the 17 day of October, 1949; that it truly and correctly represents the proposed location and extent of the works used to divert water from Dry Spring in Nye County by Segura Bros, for irrigation purposes; That the proposed point of diversion, the approximate location and size of the diverting channel, all reservoirs or basins, the location and names of all other works which will cross or connect with the proposed works, and the boundary of all lands, showing by 40 acre subdivisions the areas proposed to be irrigated are fully and correctly designated thereon.
T. M. Cahill
STATE WATER RIGHT SURVEYOR
Subscribed and sworn to before me this 23 day of November, 1949.
Warren E. Williams
NOTARY PUBLIC IN AND FOR
LANDER COUNTY, NEVADA.
My Commission Expires
SCALE = 1 IN. = 300 FT.
0 100 200 300 400 500 1000 1500 FEET
FILED
Nov. 25, 1949
STATE ENGINEER'S OFFICE
MAP TO ACCOMPANY
APPLICATION
TO APPROPRIATE WATER
FOR
IRRIGATION
BY
SEGURA BROS.
FROM
DRY SPRING

13082