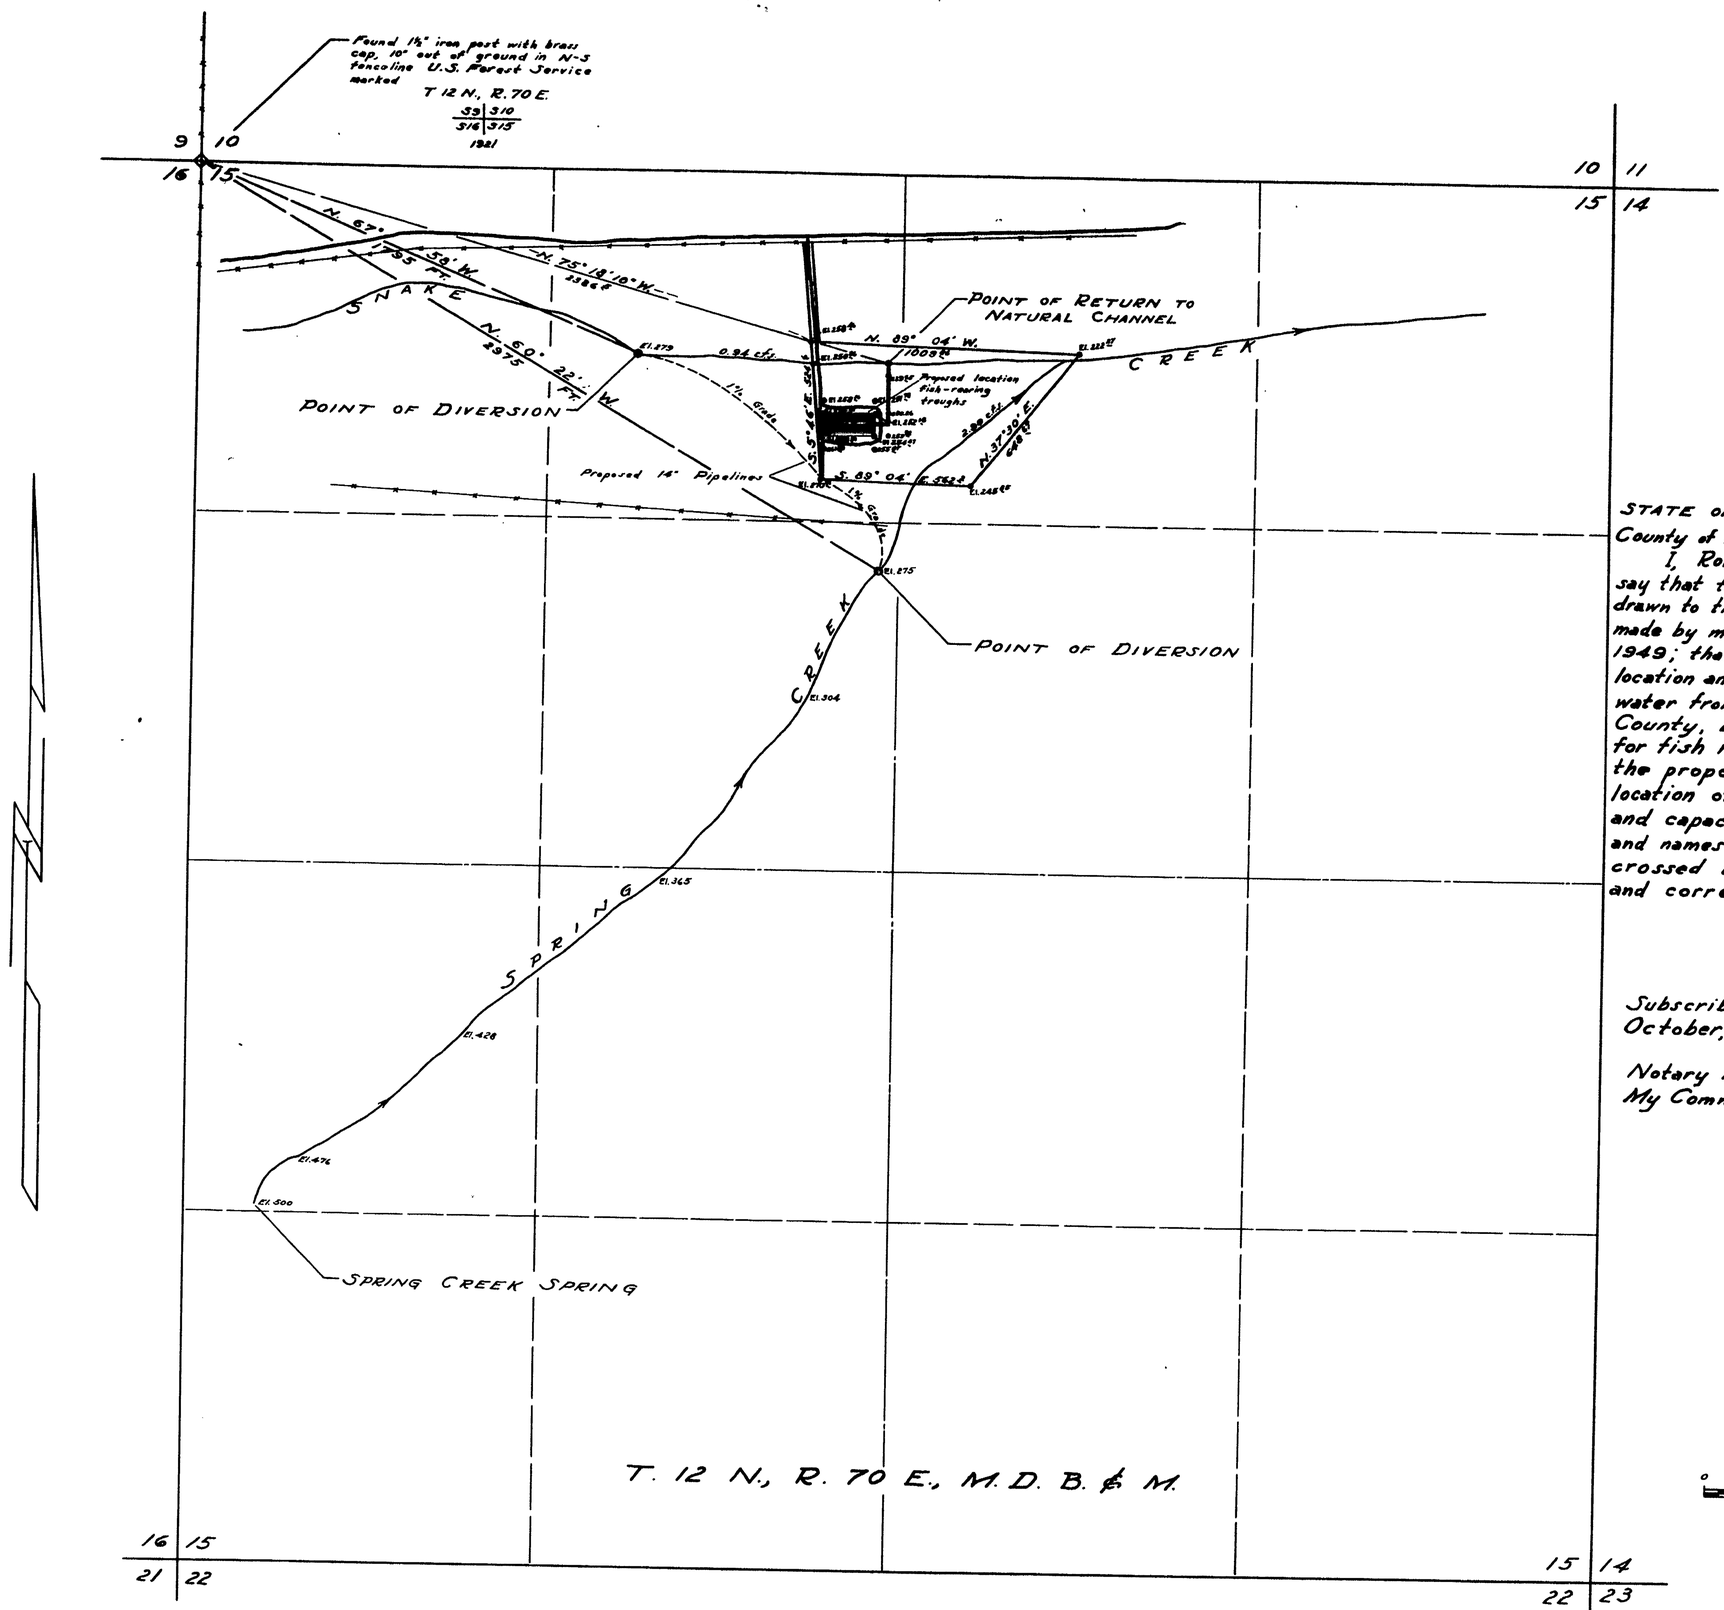

STATE OF NEVADA }
County of White Pine } ss

I, Robert W. Millard, being first duly sworn, depose and say that this map, consisting of one sheet, has been correctly drawn to the designated scale from field notes of a survey made by me between the 22nd and 30th days of September 1949; that it truly and correctly represents the proposed location and extent of the works to be used for diverting water from SNAKE and SPRING CREEKS, in White Pine County, by NEVADA FISH & GAME COMMISSION, for fish rearing purposes (non-consumptive use). That the proposed points of diversion and return, the location of the fish rearing ponds, the approximate size and capacity of the diverting conduit, and the location and names of all other works or streams which are crossed by or connected with said works, are fully and correctly designated hereon.

Robert W. Millard
State Water Right Surveyor.

Subscribed and sworn to before me this 6th day of October, 1949.

J. W. Millard
Notary Public in and for White Pine County, Nevada
My Commission expires December 22, 1949.

13089 Certificate No. 3862 Issued Sept. 22, 1952

13090 Certificate No. 3863 Issued Sept. 22, 1952

0 500 1000 2000
SCALE 300 FT. = 1 IN.

FILED
Oct. 17, 1949
STATE ENGINEER'S OFFICE

MAP TO ACCOMPANY APPLICATIONS TO APPROPRIATE WATER FOR FISH REARING BY NEVADA FISH & GAME COMMISSION FROM SNAKE AND SPRING CREEKS

SURVEYED SEPTEMBER 22-30, 1949
BY: F.W. MILLARD & SON
ELY, NEVADA.

13089–13090