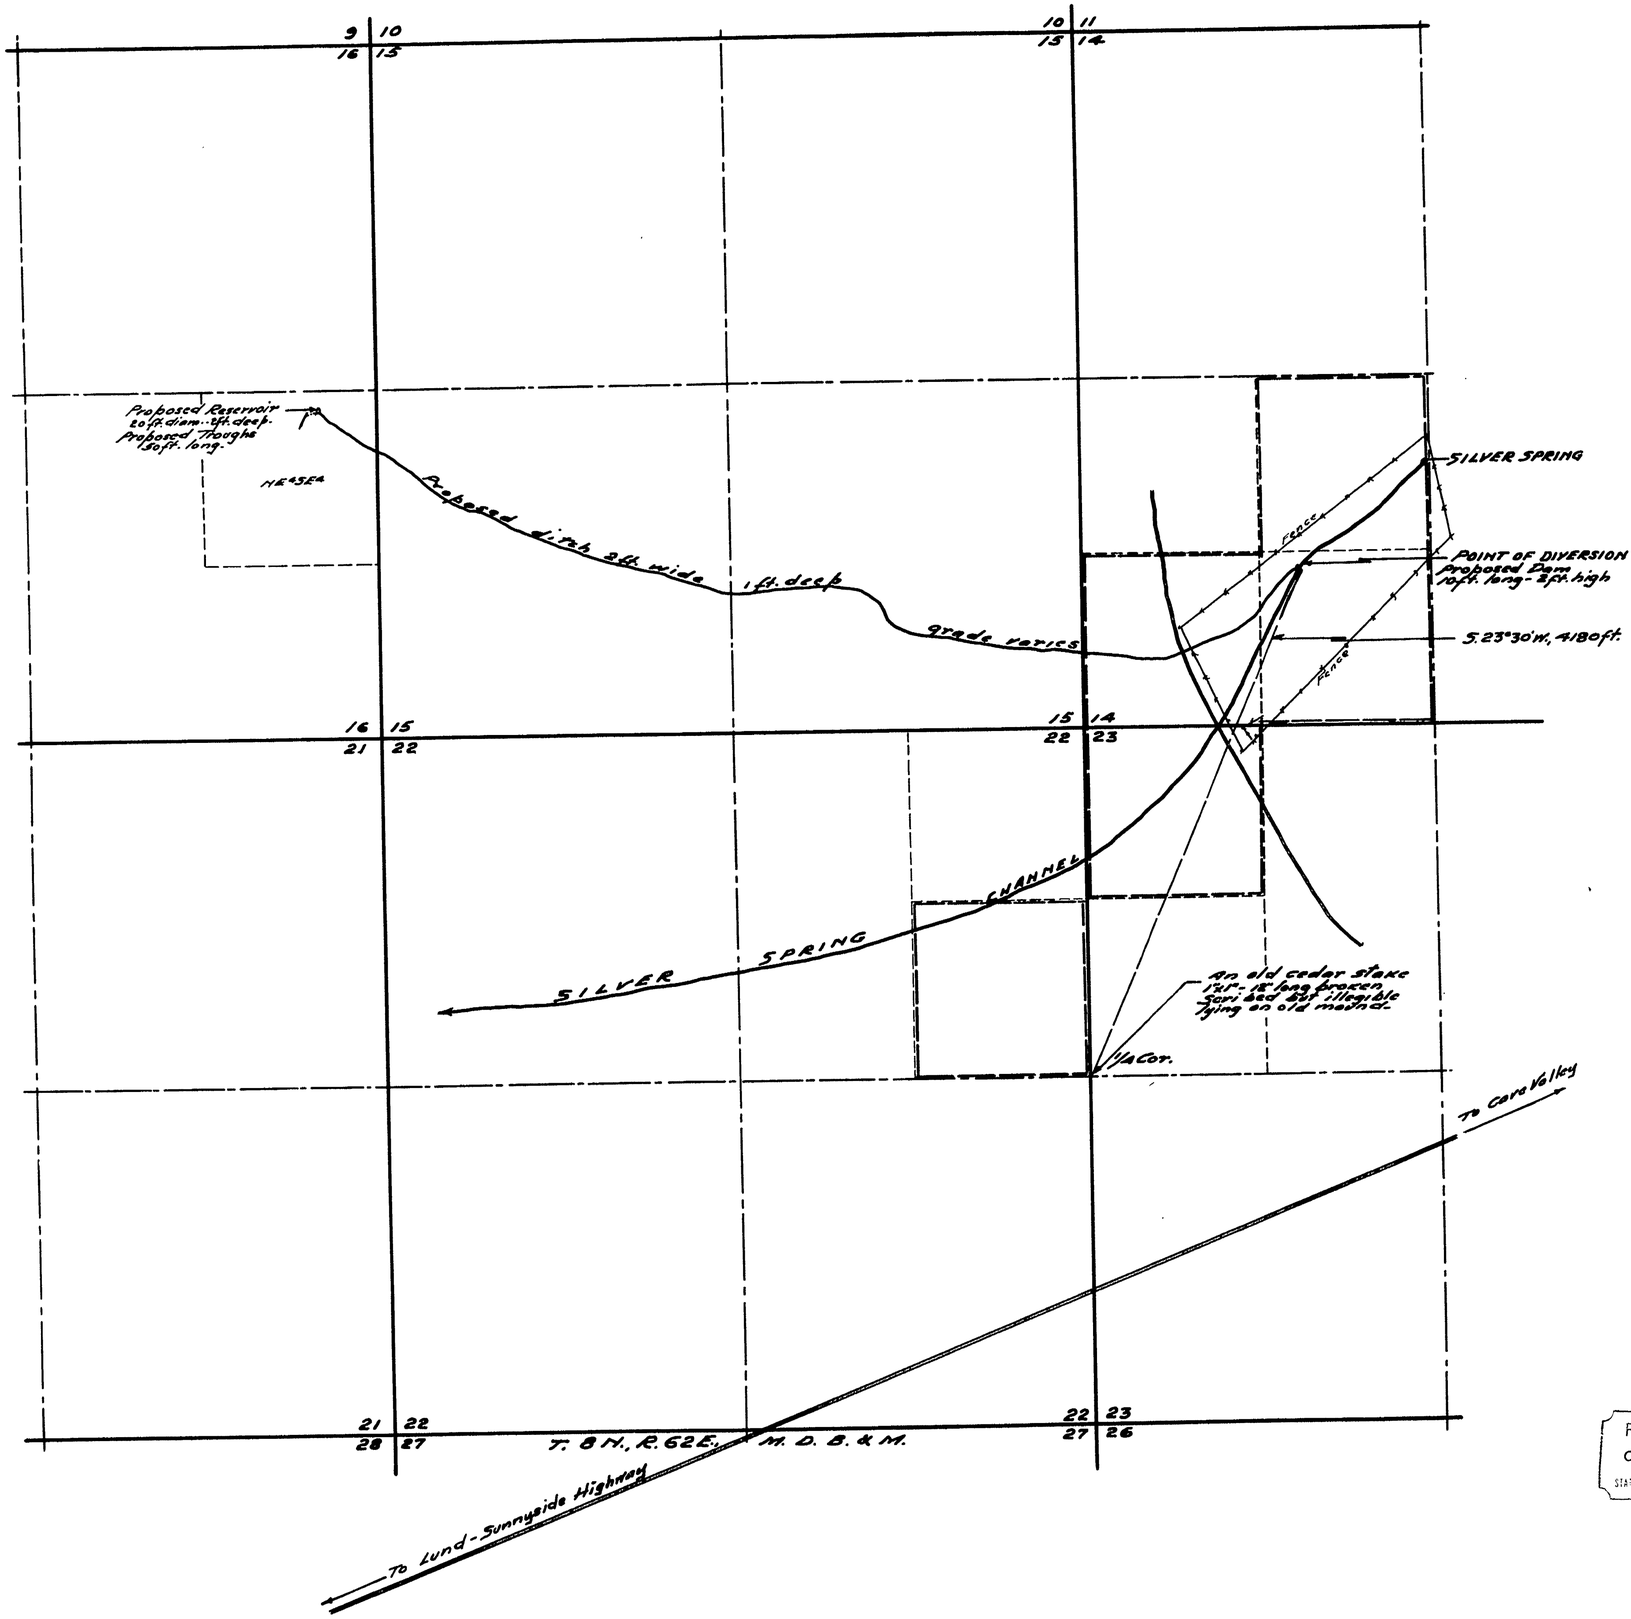

STATE OF NEVADA }
County of White Pine } ss.

I, Robert W. Millard, being first duly sworn, depose and say that this map, consisting of one sheet, has been drawn to the designated scale from field notes of a survey made by me between the 19th and 22nd. days of September, 1949; that it truly and correctly represents the location and extent of the proposed works used to divert water from SILVER SPRING in Lincoln County by JOHN URRIZAGA for stockwatering purposes. That the proposed point of diversion, the approximate location and size of the diverting channel, the place and manner of use, and the location and names of all other works or streams which are crossed by or connected with the said works, are fully and correctly designated thereon.

R. W. Millard
STATE WATER RIGHT SURVEYOR

Subscribed and sworn to before me this 10th day of October, 1949.

F. W. Millard
Notary Public in and for White Pine County, Nevada.
My commission expires Dec. 22, 1949.

0' 500' 1000' 2000'
SCALE 1-IN. = 600 FT.

FILED
Oct. 13, 1949
STATE ENGINEER'S OFFICE

MAP TO ACCOMPANY APPLICATION
TO APPROPRIATE WATER
FOR STOCKWATERING
BY JOHN URRIZAGA
FROM SILVER SPRING
SURVEYED SEPT. 20-21, 1949.
BY: F. W. MILLARD & SON.
ELY, NEVADA.

13101