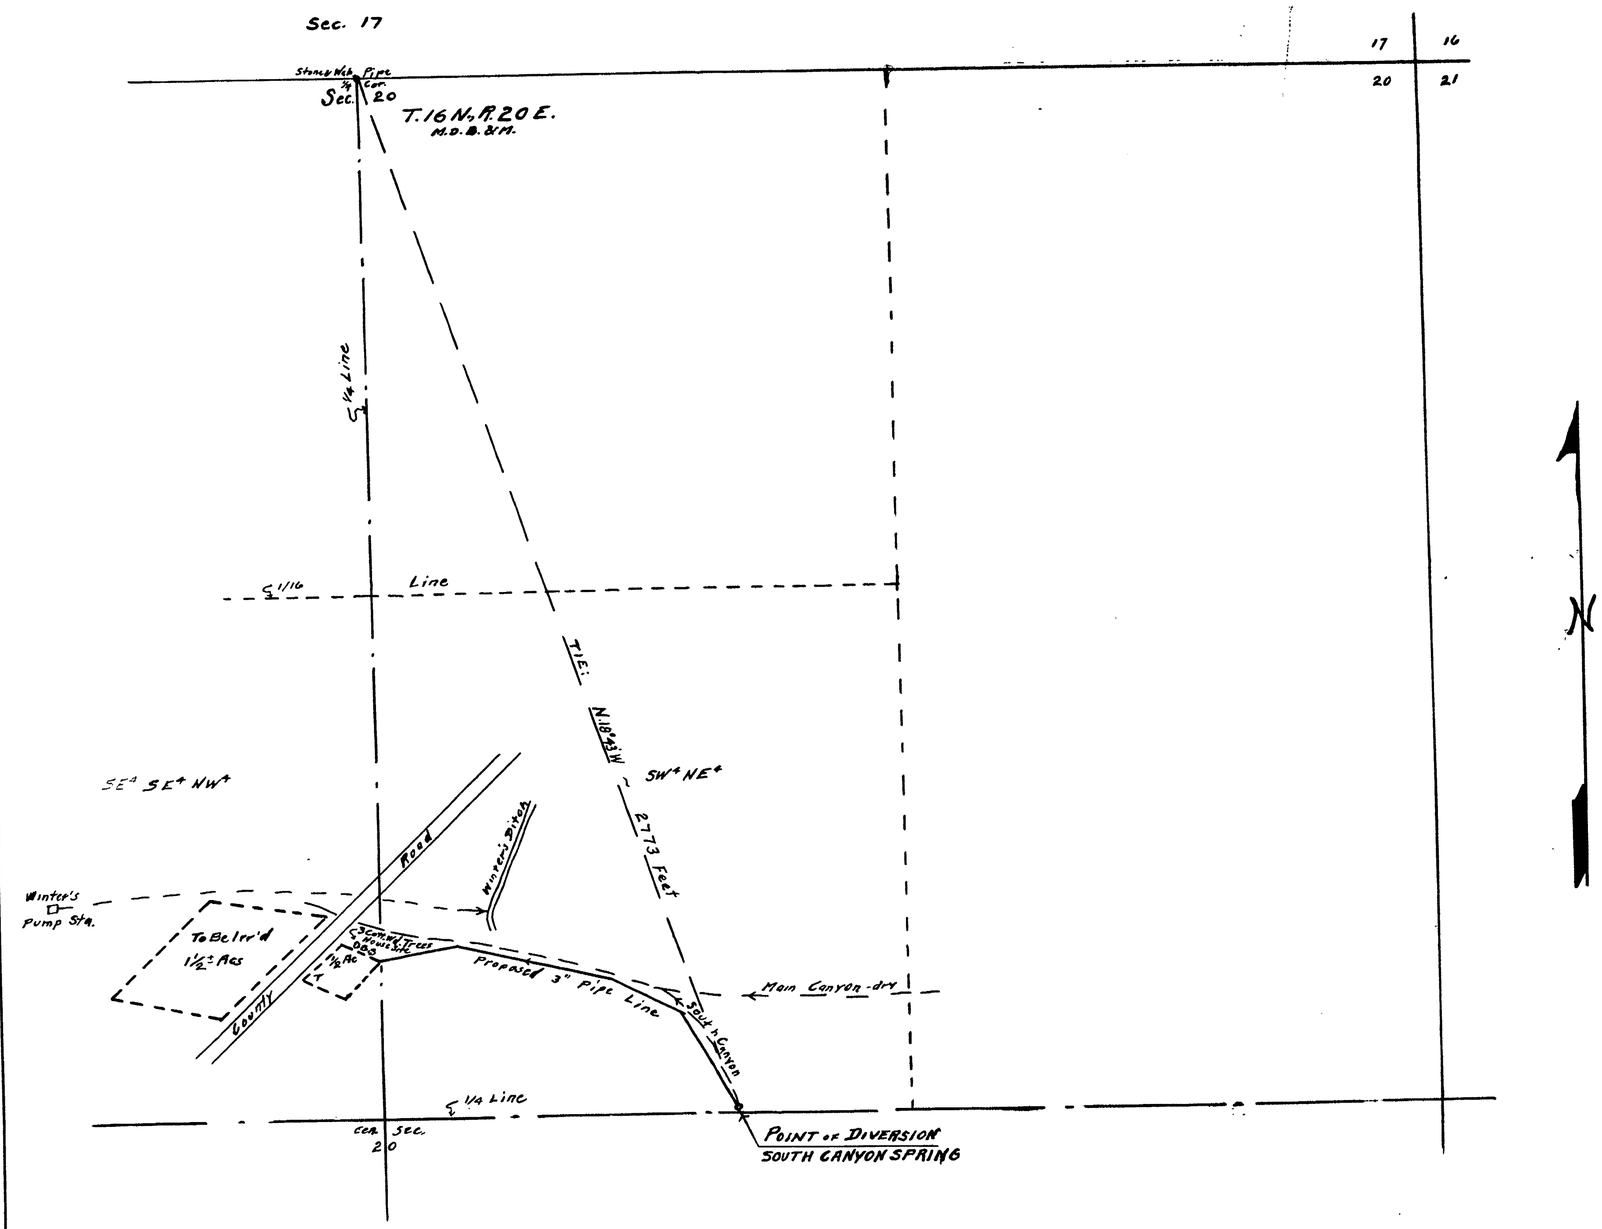

STATE of NEVADA }
COUNTY of ORMSBY } S.S.

I E.P. Osgood, being first duly sworn, depose and say that this map, consisting of 2 sheet, has been correctly drawn to the designated scale from field notes of a survey made by me on the 15th day of September 1949; that it truly and correctly represents the location and extent of the works used to divert water from South Canyon Spring, Washoe County, Nevada by the HEIDENREICH BROS. for irrigation purposes.

That the proposed point of diversion, the approximate location and size of the diverting channel or other conduit, the place and manner of use and the location and names of all other works or streams, which are crossed by or connected with the said works, are fully and correctly designated thereon.

E. P. Osgood
State Water Right Surveyor

Subscribed and sworn to before me this 3rd day of October, 1949

C. E. Thielk
Notary Public in & for Ormsby County, Nevada

My Commission Expires July 6, 1953

SCALE
1 inch = 200 Feet

100 50 0 100 300 500 600 Feet

No. 12822 - Filed February 18, 1949

FILED
Oct. 3, 1949
STATE ENGINEER'S OFFICE

MAP
TO ACCOMPANY APPLICATION TO APPROPRIATE
WATER FROM SOUTH CANYON SPRING
Washoe County, Nevada
BY
HEIDENREICH BROS.

September 1949 E.P. Osgood, St. Wat. Rt. Sur.

CERTIFICATE No. 4943 ISSUED Dec. 23, 1969

13116