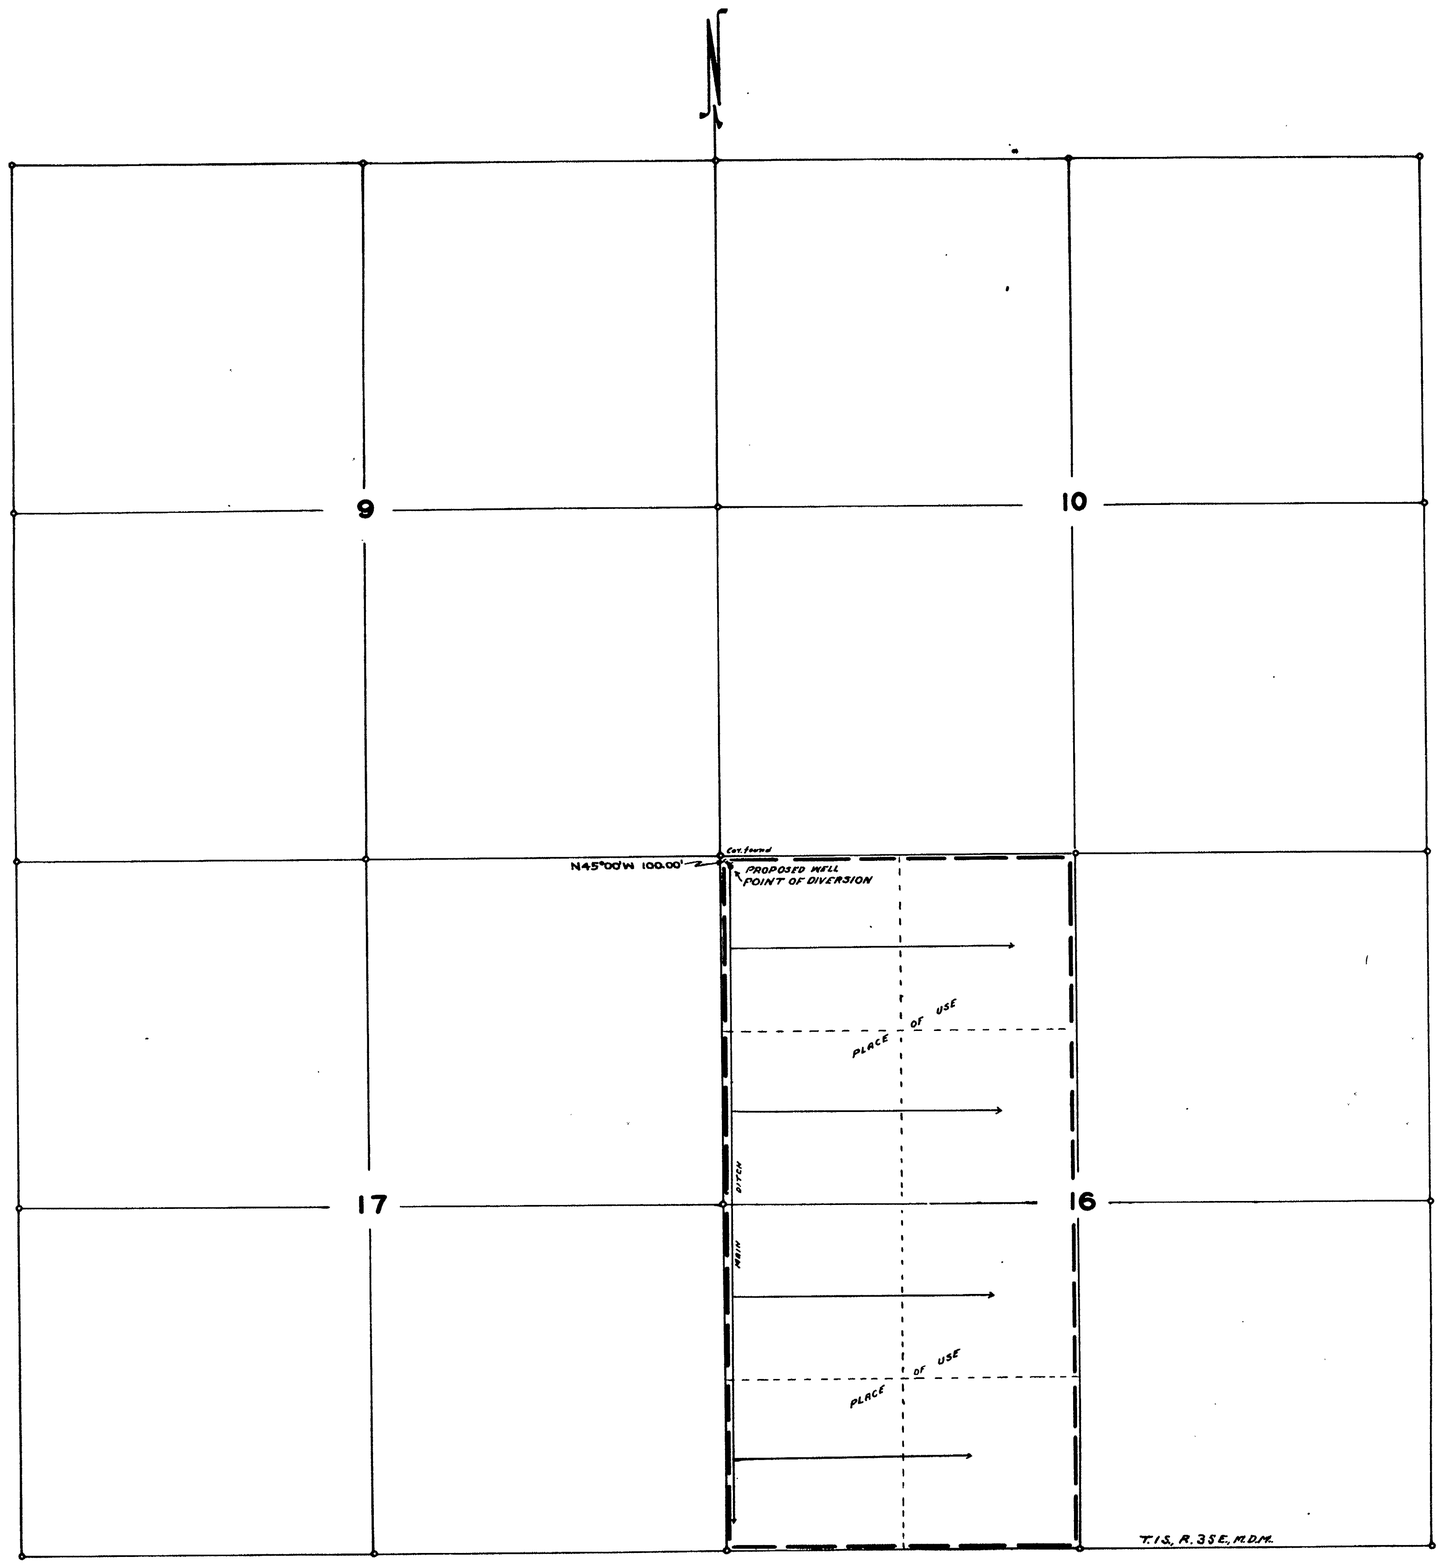

STATE OF NEVADA }
COUNTY OF ESMERALDA } S.S.

I, Ed. S. Giles, being first duly sworn, depose and say that this map, consisting of one sheet, has been correctly drawn to the designated scale from field notes of a survey made under my direction, on the 5th day of December, 1949: That it truly and correctly represents the location and extent of the works used to divert water from an Underground Source, in Esmeralda County, by Leonard L. & Vernalene Baker, for irrigation. That the point of diversion, the location and size of the diverting conduit all reservoirs or basins, the location and names of all other works which will cross or connect with the proposed works and the boundary of all lands, showing by 40 acre subdivisions, the area proposed to be irrigated, are fully and correctly designated thereon.

Ed. S. Giles

STATE WATER RIGHT SURVEYOR

Subscribed and sworn to before me this 10th day of January, 1950.

Teresa Baird
County Clerk.

SCALE 1 IN. = 600 FT.

0 FT. 600 1200 1800 2400

FILED
JAN. 13, 1950
STATE ENGINEER'S OFFICE

MAP TO ACCOMPANY
APPLICATION TO APPROPRIATE WATER
FOR
IRRIGATION
BY
LEONARD L. & VERNALENE BAKER
FROM
UNDERGROUND SOURCE.

13122